

CONTEXTUAL ELEVATIONS 1:200

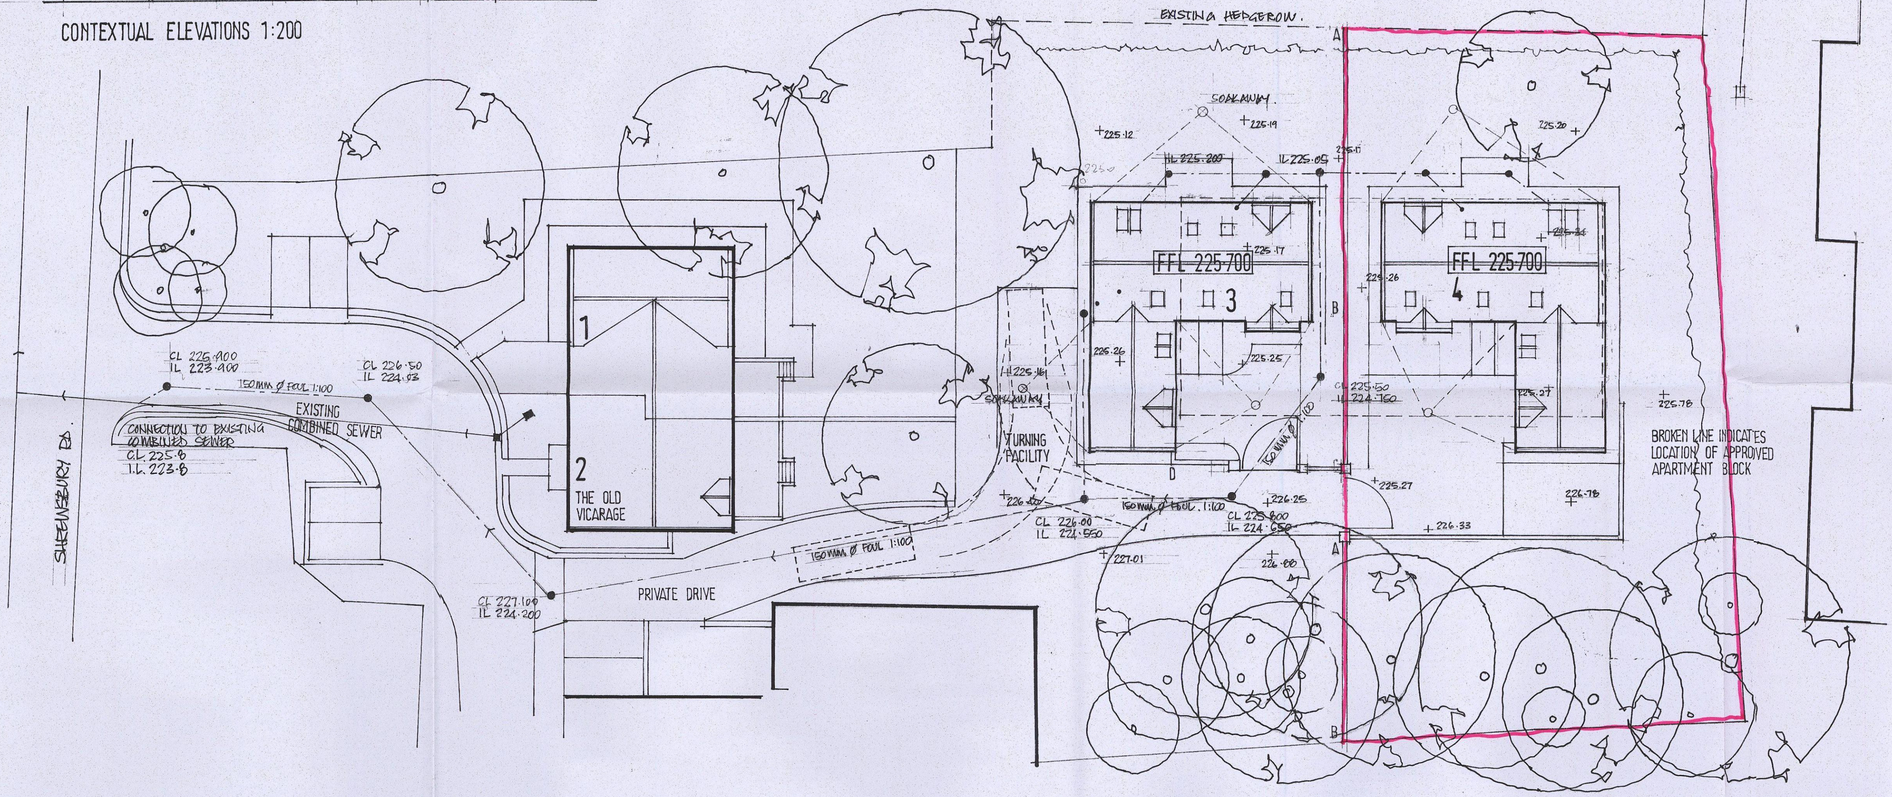

SITE PLAN 1:200

HARD LANDSCAPING

BOUNDARY TREATMENT: A-B 1.8m HIGH VERTICAL
BOARDED DARK STAINED TIMBER FENCING.
B-C & C-D 1.6m HIGH DRY STONE WALLING
WITH COURSED NATURAL STONE PILLARS & W.I. GATES.
PAVINGS: PRIVATE DRIVE ACCESS IN TARMAC
PRIVATE PLOT DRIVES IN BRADSTONE STONE MASTER
BLOCKPAVING
EXTERNAL PAVING IN BRADSTONE OLD RIVEN.

N S

Ref.	Revision	Date
B.	PLOT A SUBSTITUTED	26.6.13

Client
MR R RICHARDSON

Project
OLD VICARAGE
SHREWSBURY RD
PENISTONE

Title
OUTLINE PROPOSALS

Scale: 1:200 Drawn: SL
Date: FEB 2012 Drawing No: R/11/445

BDS
BUILDING DESIGN SERVICES
15 Hunters Avenue Barnsley S70 6PL
TEL: 01226 733224



REAR ELEVATION

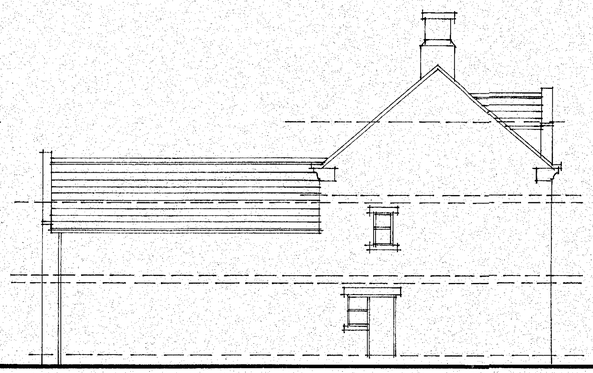

SIDE ELEVATION



FRONT ELEVATION



SIDE ELEVATION

ARTIFICIAL BLUE SLATE ROOFING (ETERNIT RIVENDALE BLUE/BLACK) DARK GREY RIDGES. VELUX CONSERVATION ROOFLIGHTS IN BLACK.

BLACK OGEE GUTTERS & CIRCULAR DOWNPIPES

WINDOWS & DOORS IN CREAM UPVC

WALLING IN NATURAL COURSED STONE WITH ARTSTONE HEADS CILLS & MULLIONS.

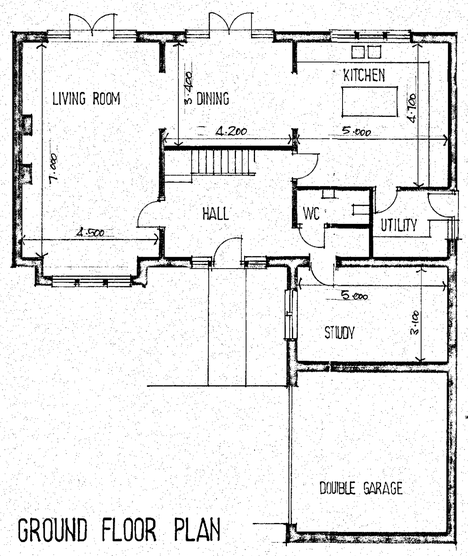

GROUND FLOOR PLAN

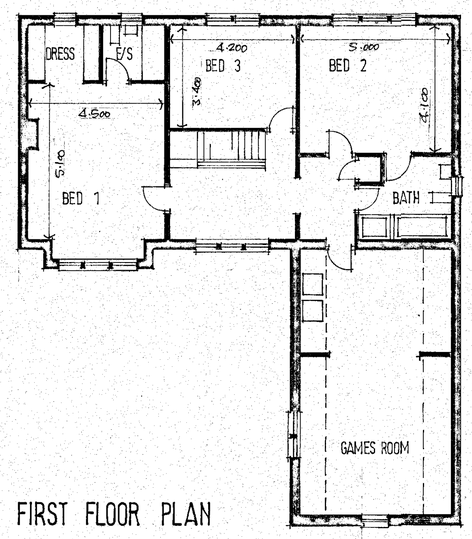

FIRST FLOOR PLAN

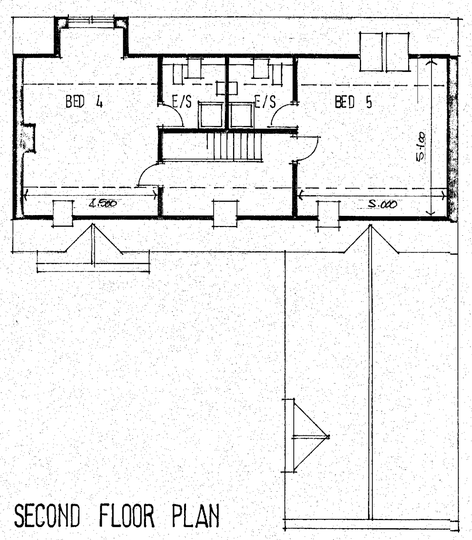

SECOND FLOOR PLAN

Ref.	Revision	Date

Client

MR R RICHARDSON

Project

OLD VICARAGE
SHREWSBURY RD
PENISTONE

Title

PLOT 4

Scale: 1:100 Drawn: DW

Date: JUNE 13 Drawing No: R/11/13

BDS

BUILDING DESIGN SERVICES
15 Hunters Avenue Barnsley S70 6PL
TEL: 01226 733224