



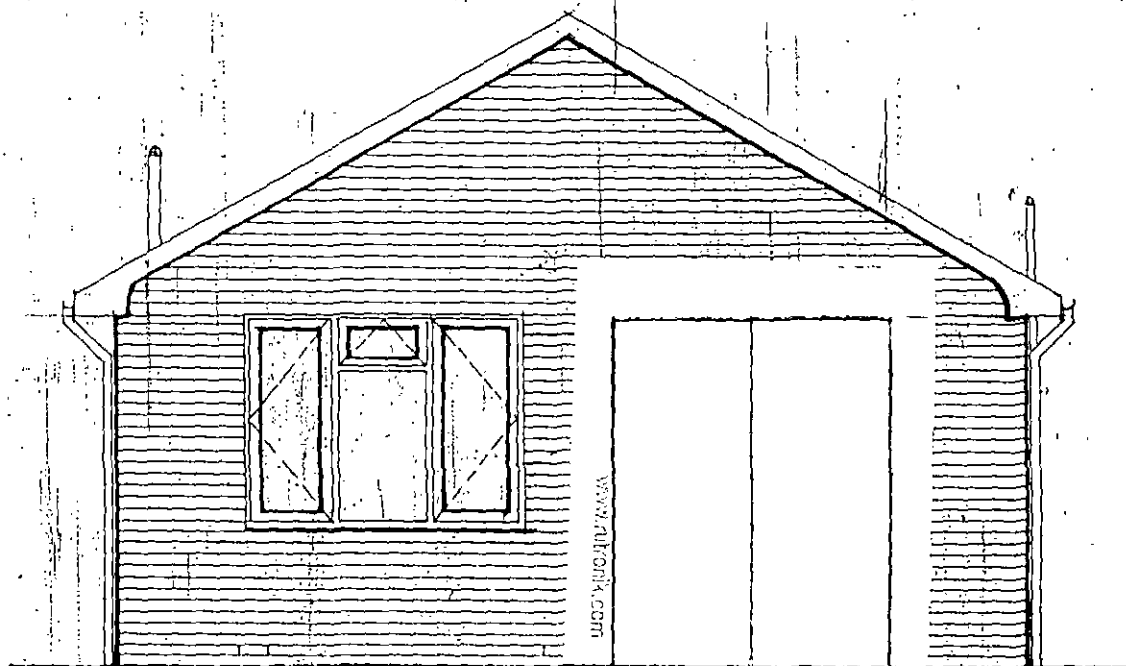


Rear Elevation.

Cavity liners to air grates.

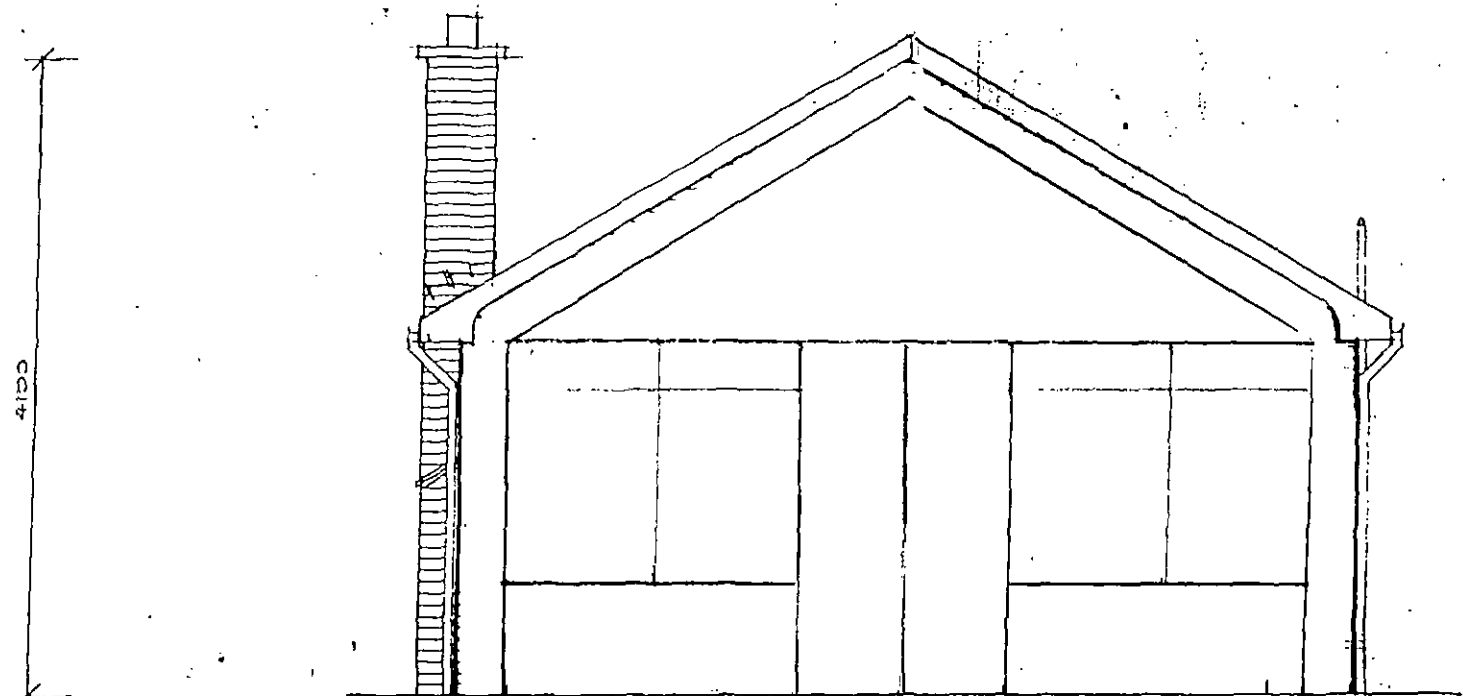

PROPOSED Rear Elevation.

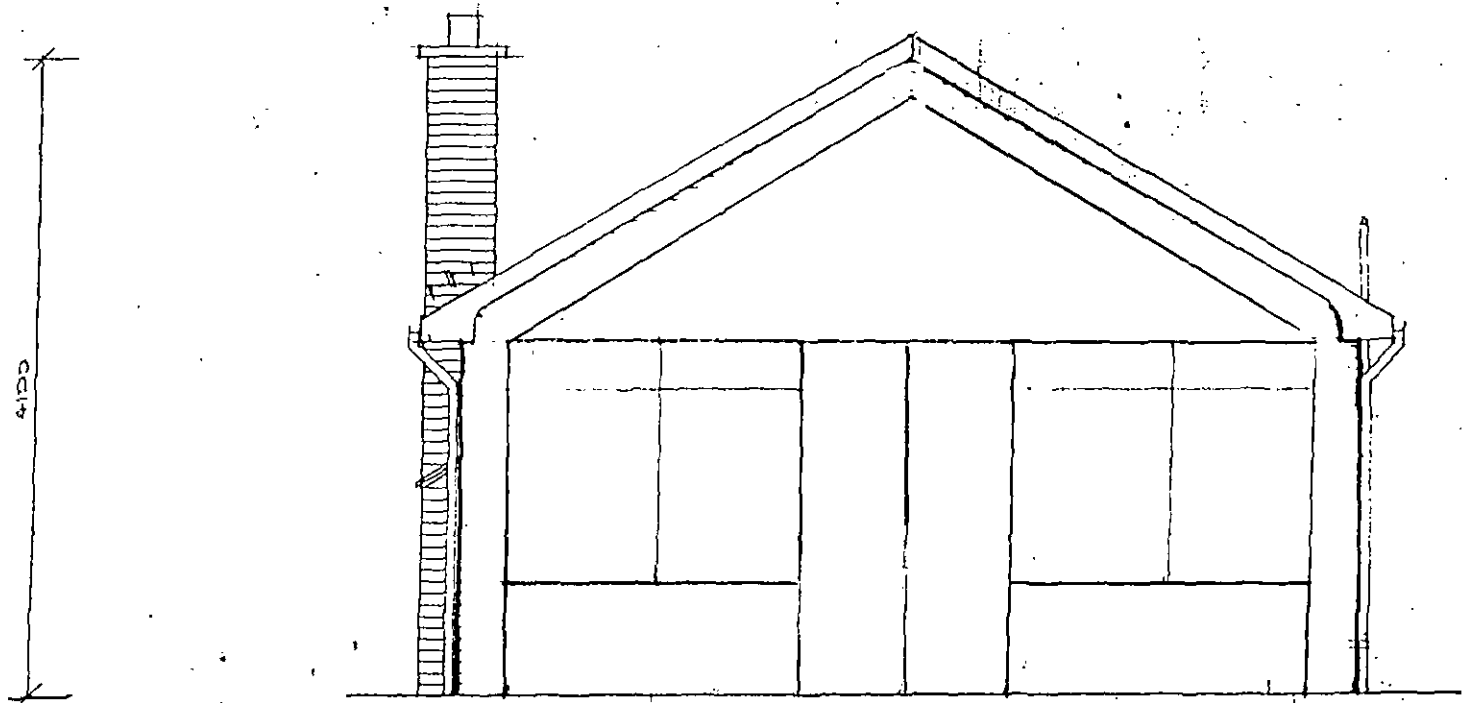


PROPOSED Rear Elevation.


Revised
Consolidating


Lounge & Dining
En suite

Midland

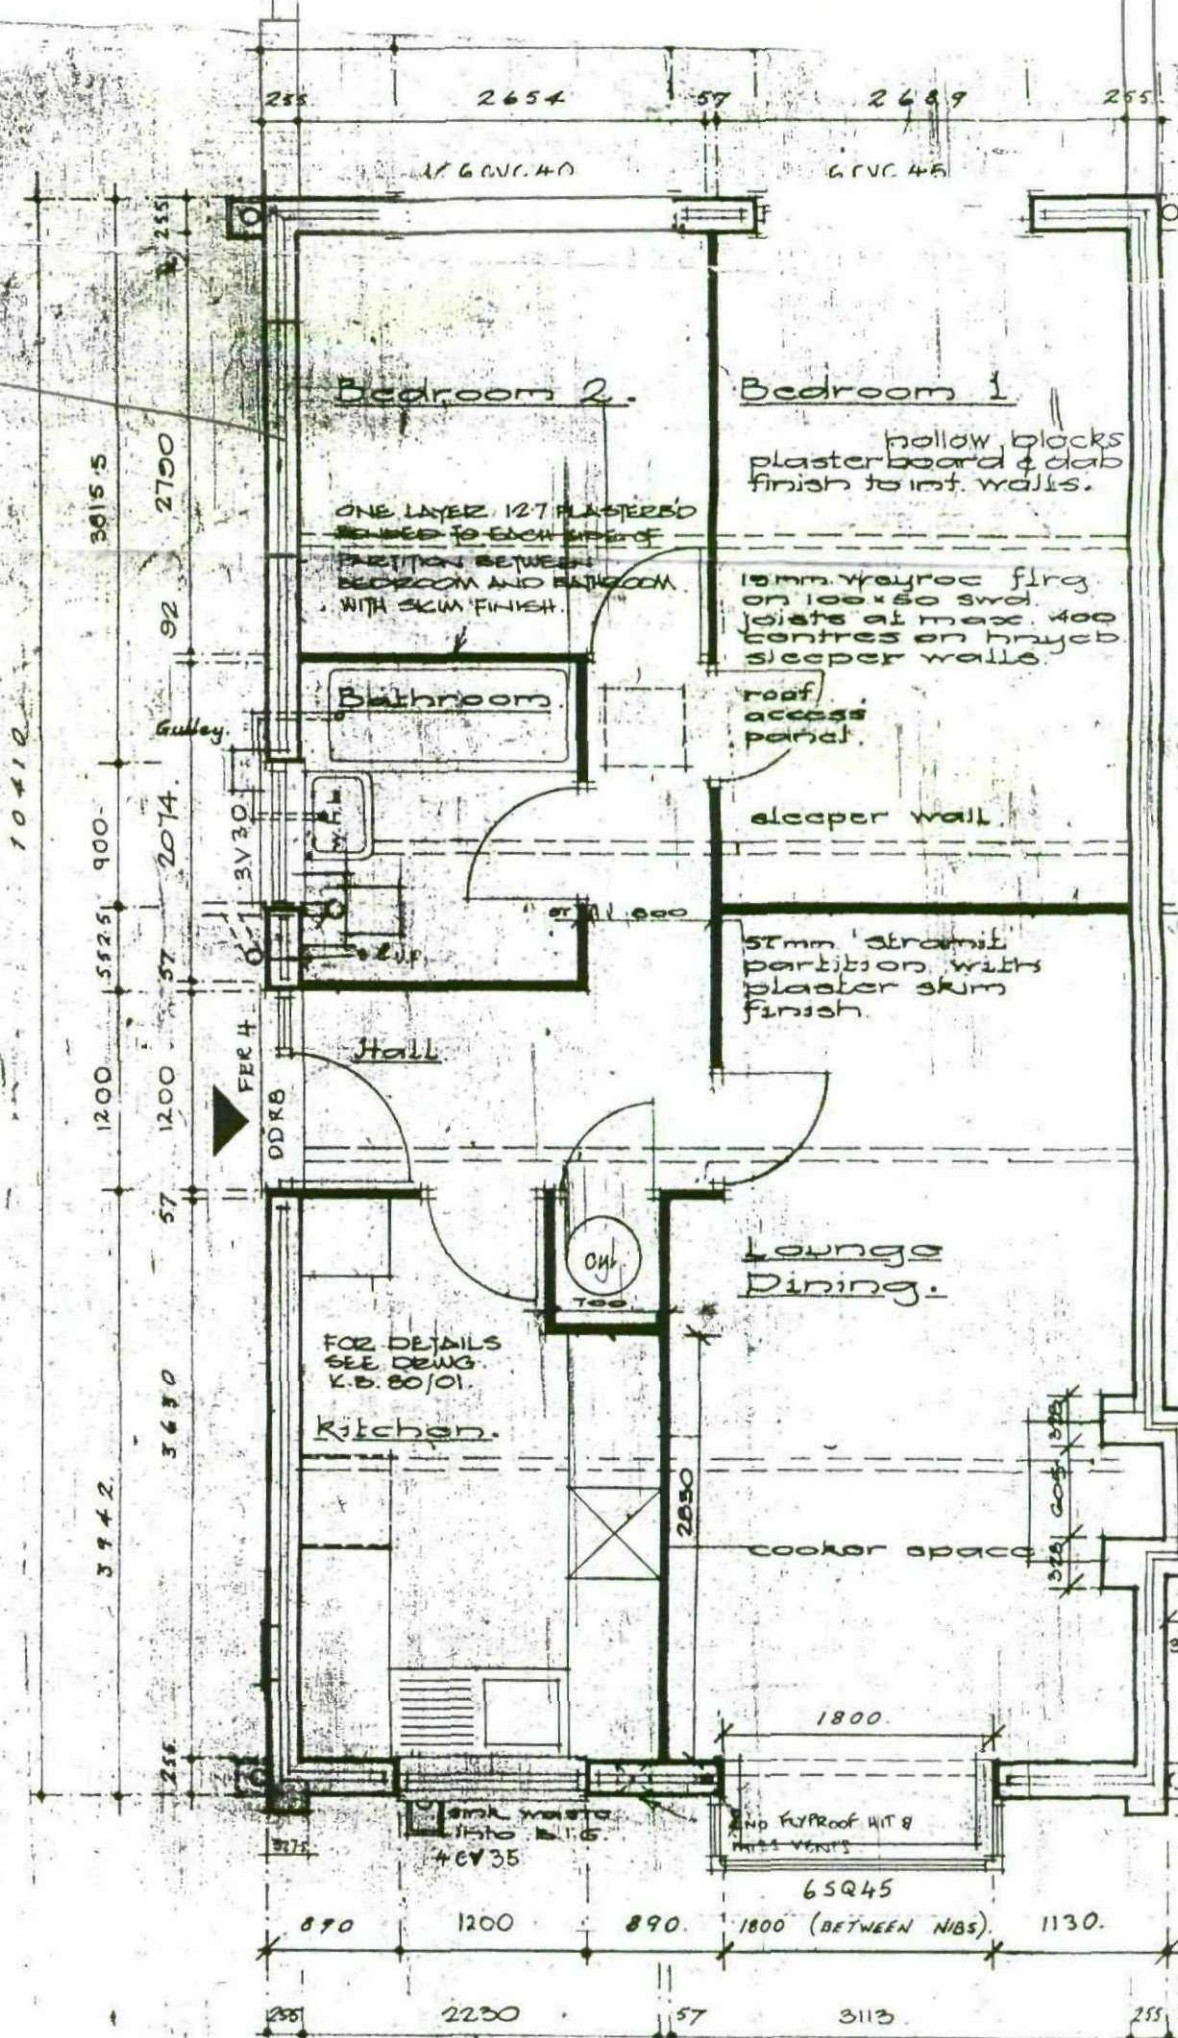

HOUSE

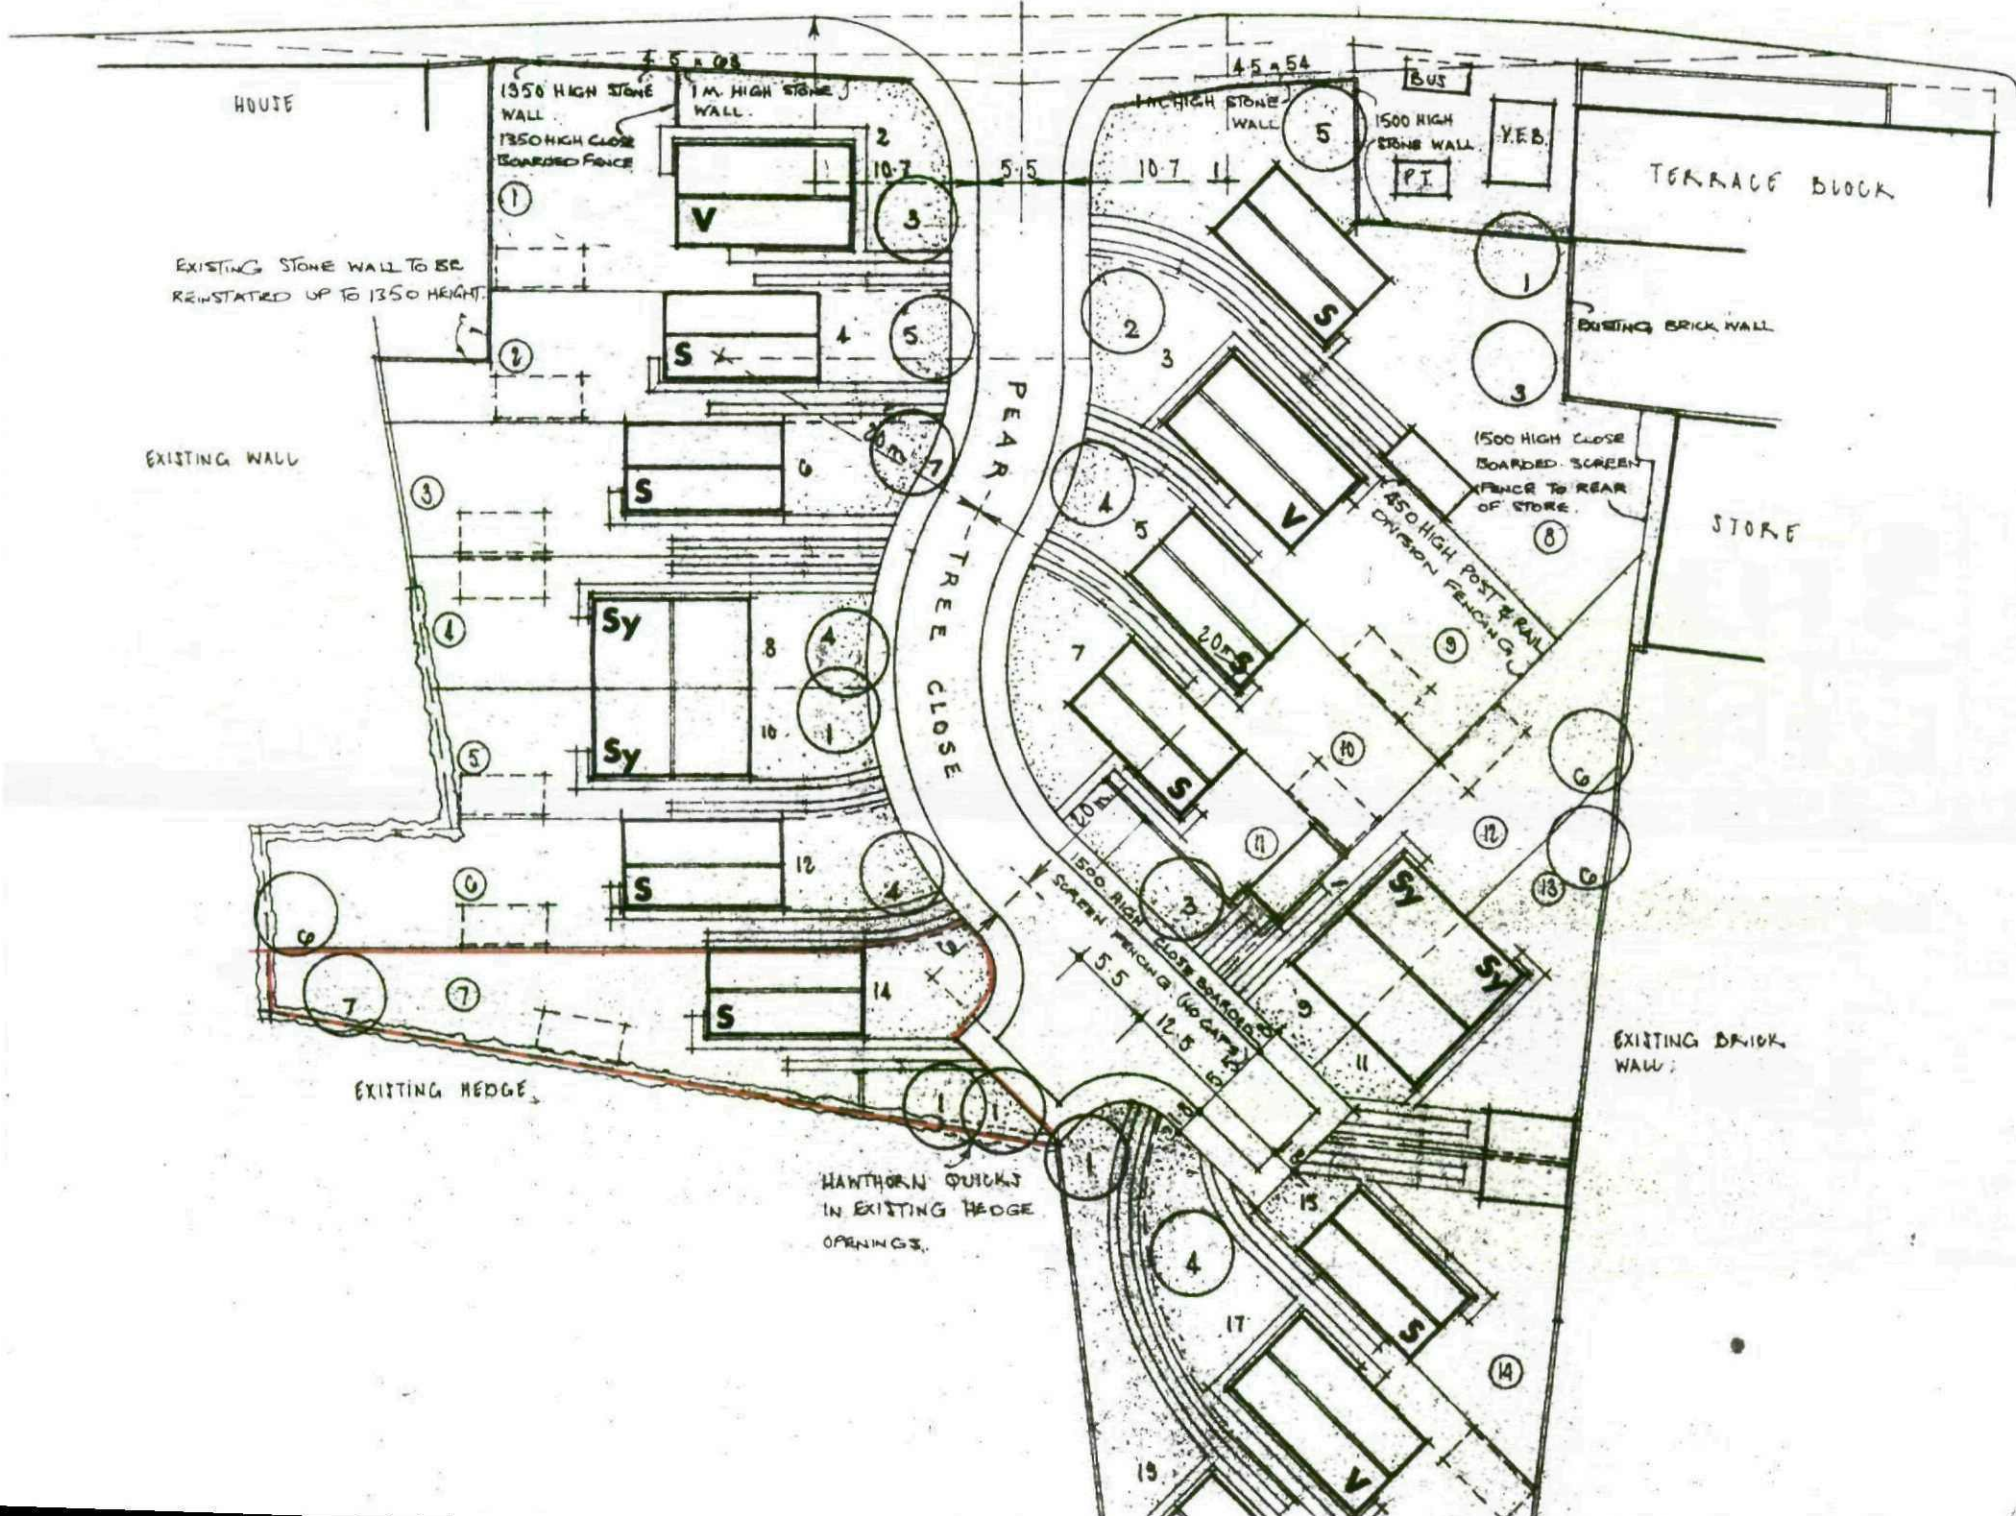

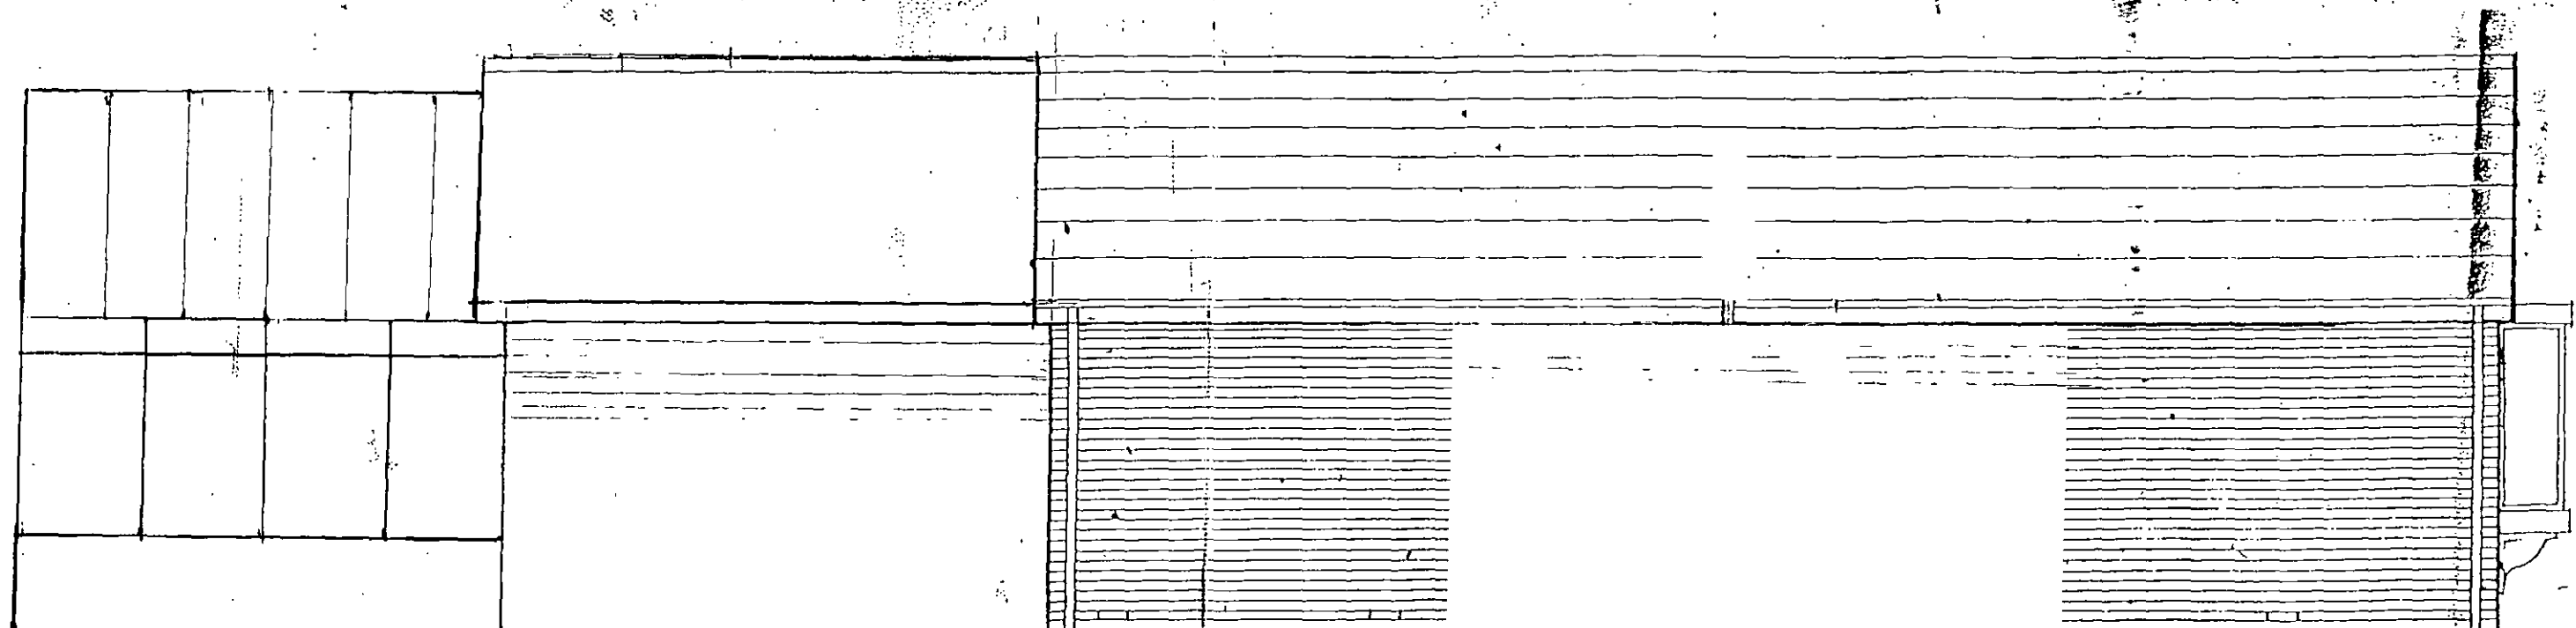

PROPOSED Side Elevation.