


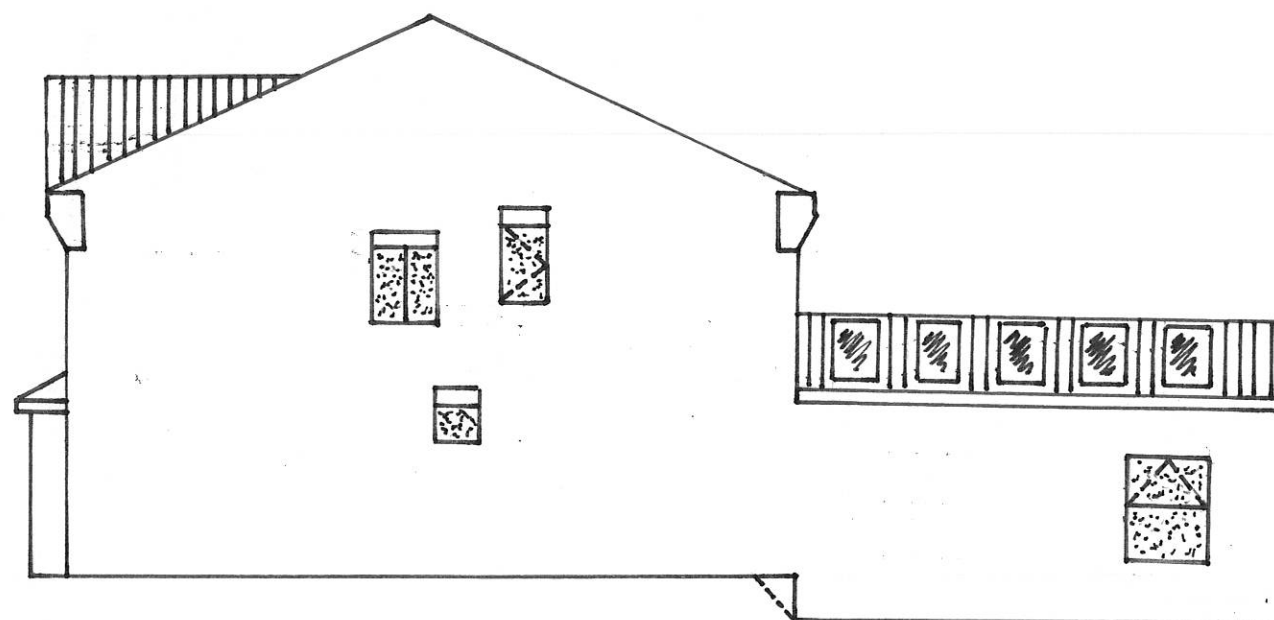

Proposed extention of: 12 Bayford Way, Wombwell, Barnsley. S73 0BU
Drawing Title: PROPOSED NEW SIDE ELEVATION (2)
Scale: 1:100 @ A3
Date: AUGUST '16.