


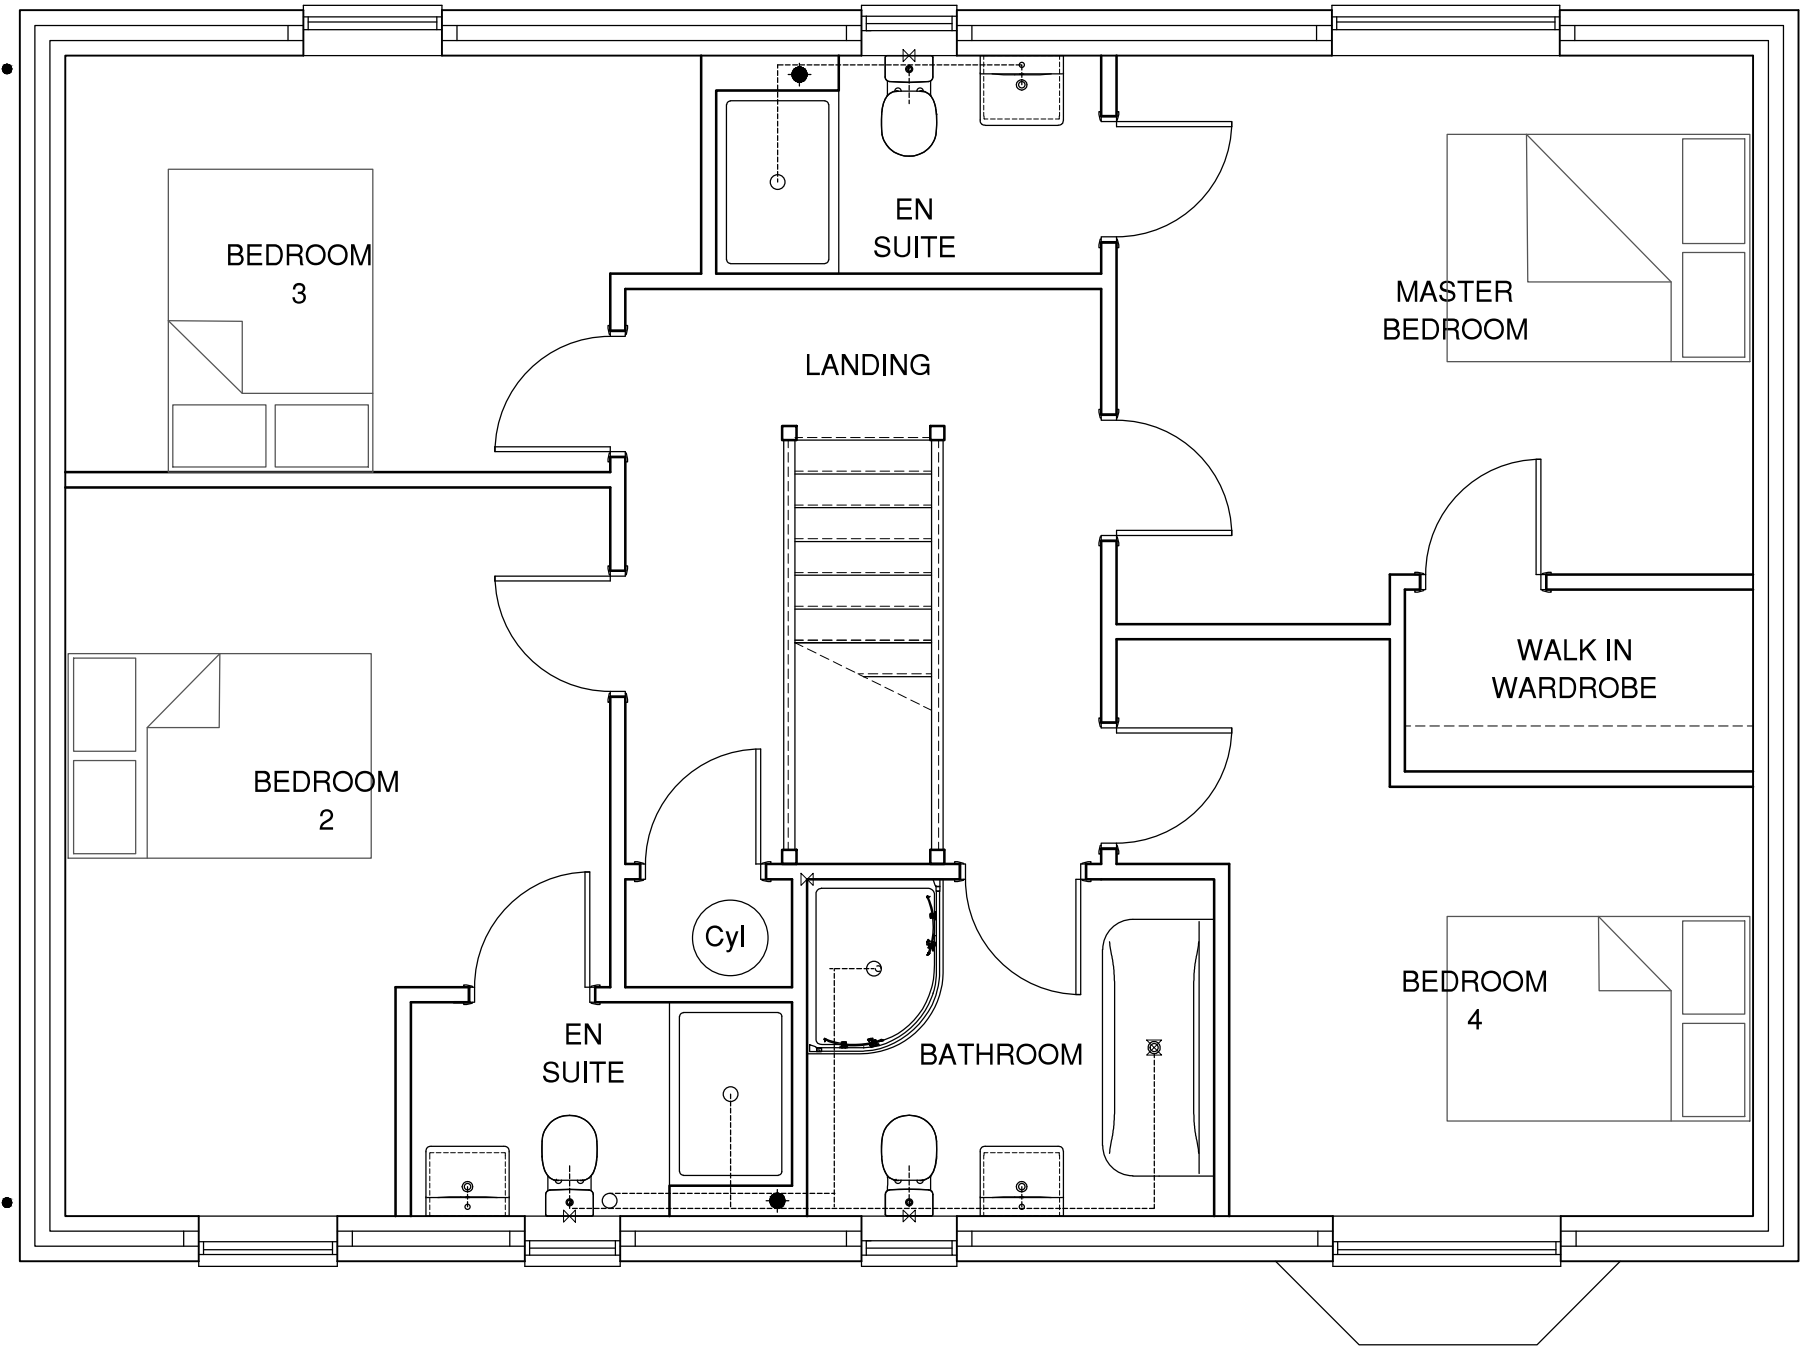

Date	Description	Rev	House Type	4100 Park Approach Thorpe Park Leeds LS15 8GB	Scale	Date	19/08/15
			PS-Type-D 1844 sq/ft		1:50		
			Drawing Title		Drawn	Checked	
			First Floor - planning		MF		
			Site		Drawing No.	PS-Type-D-003	Rev. A
			Penistone				



0113 3970437
www.duchyhomes.co.uk