


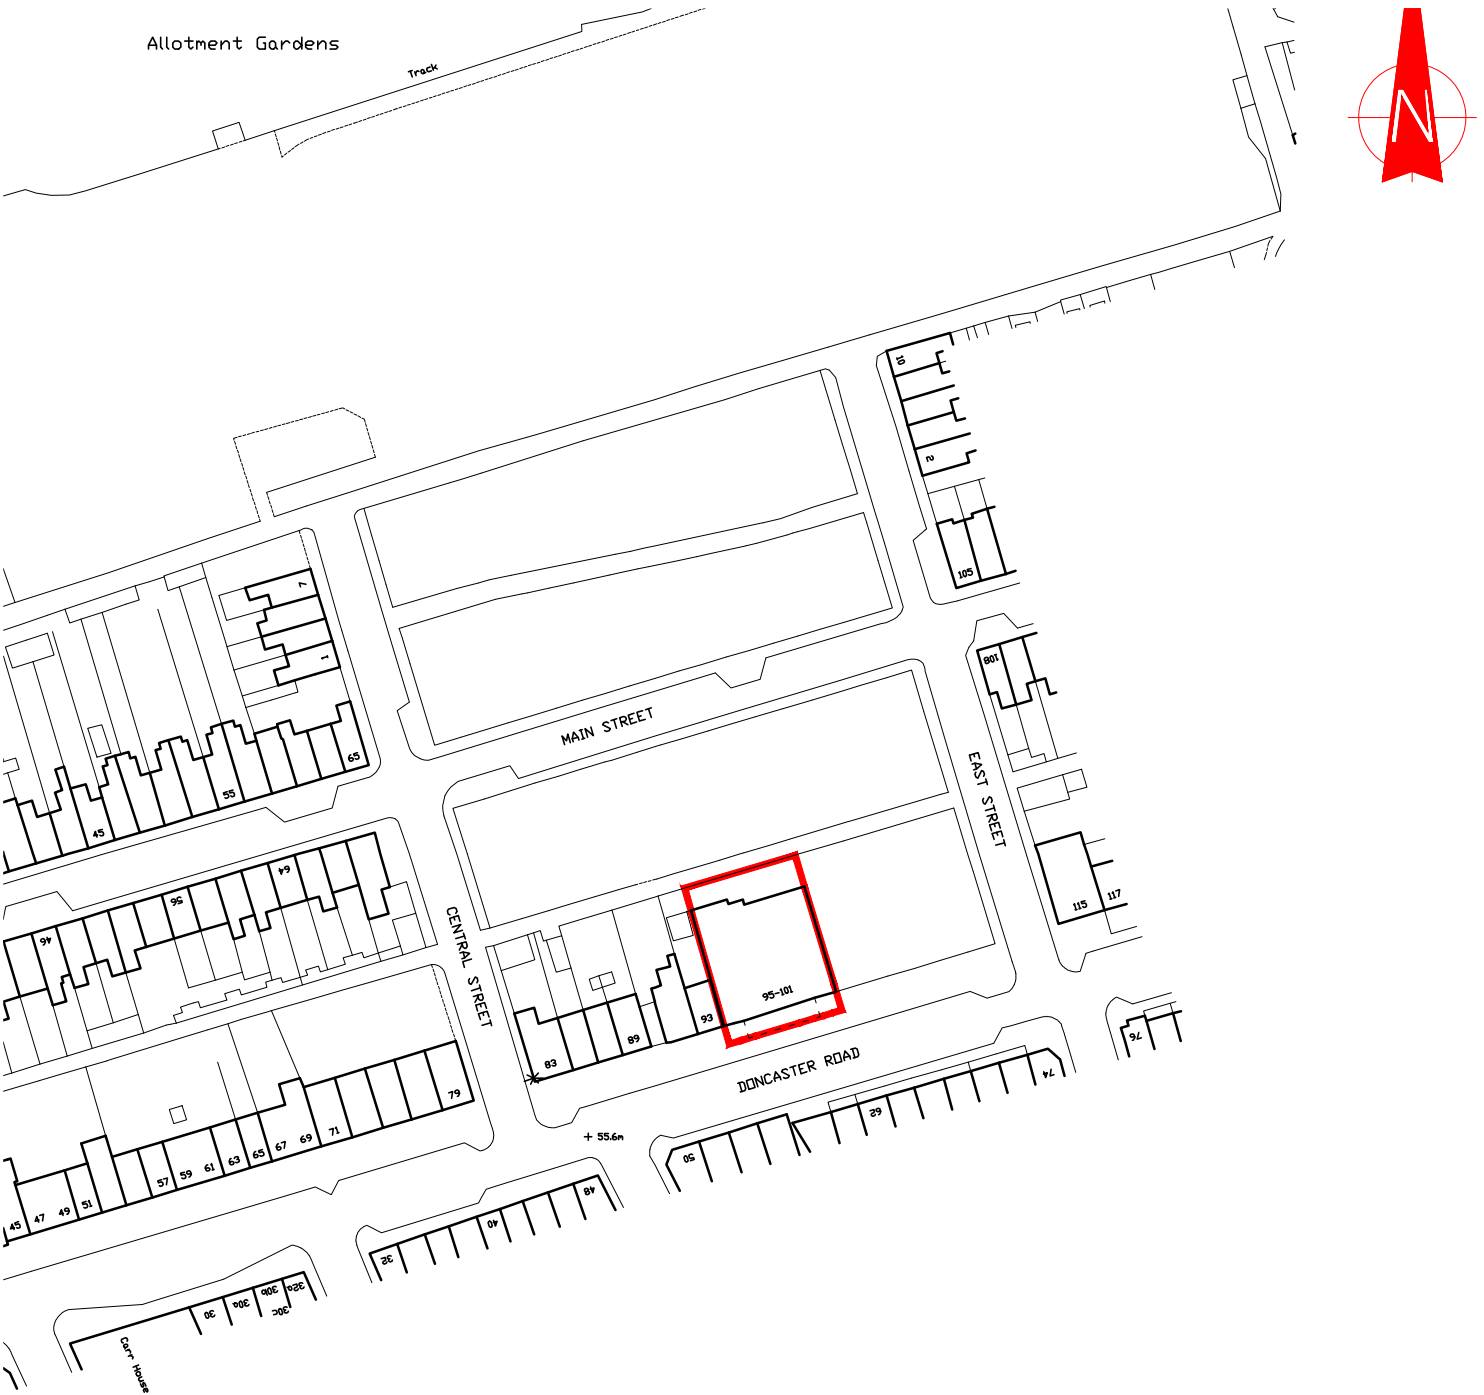

NOTE :
THIS DRAWING HAS BEEN PREPARED FROM
ORDNANCE SURVEY INFORMATION, NO GUARANTEE
OF ITS ACCURACY CAN BE GIVEN UNTIL SUCH TIME
AS A FULL SITE SURVEY HAS BEEN UNDERTAKEN

planning issue

Do not scale. All setting out dimensions to be site confirmed prior to works commencing and any discrepancies confirmed to architect. This drawing is to be read in conjunction with all other architectural and structural engineers drawings.

	Dixon Dawson Chartered Architects Moor Oaks Lodge 6 Moor Oaks Road Broomhill Sheffield S10 1BX T 0114 2683888 F 0114 2683007 E gdd@dixondawson.co.uk		PROPOSED A1 RETAIL UNIT EXTENSION 95-101 DONCASTER ROAD, GOLDTHORPE, ROTHERHAM for PRICELESS DISCOUNT STORE LIMITED	
	SITE LOCATION PLAN		1:1250	
	Date: 01/06/12	Drawn: BW	Checked:	8207s/01