



Notes.
This Drawing is the copyright and property of Santander UK PLC. It must not be copied or published without written consent.


Rev	Description	Date	By

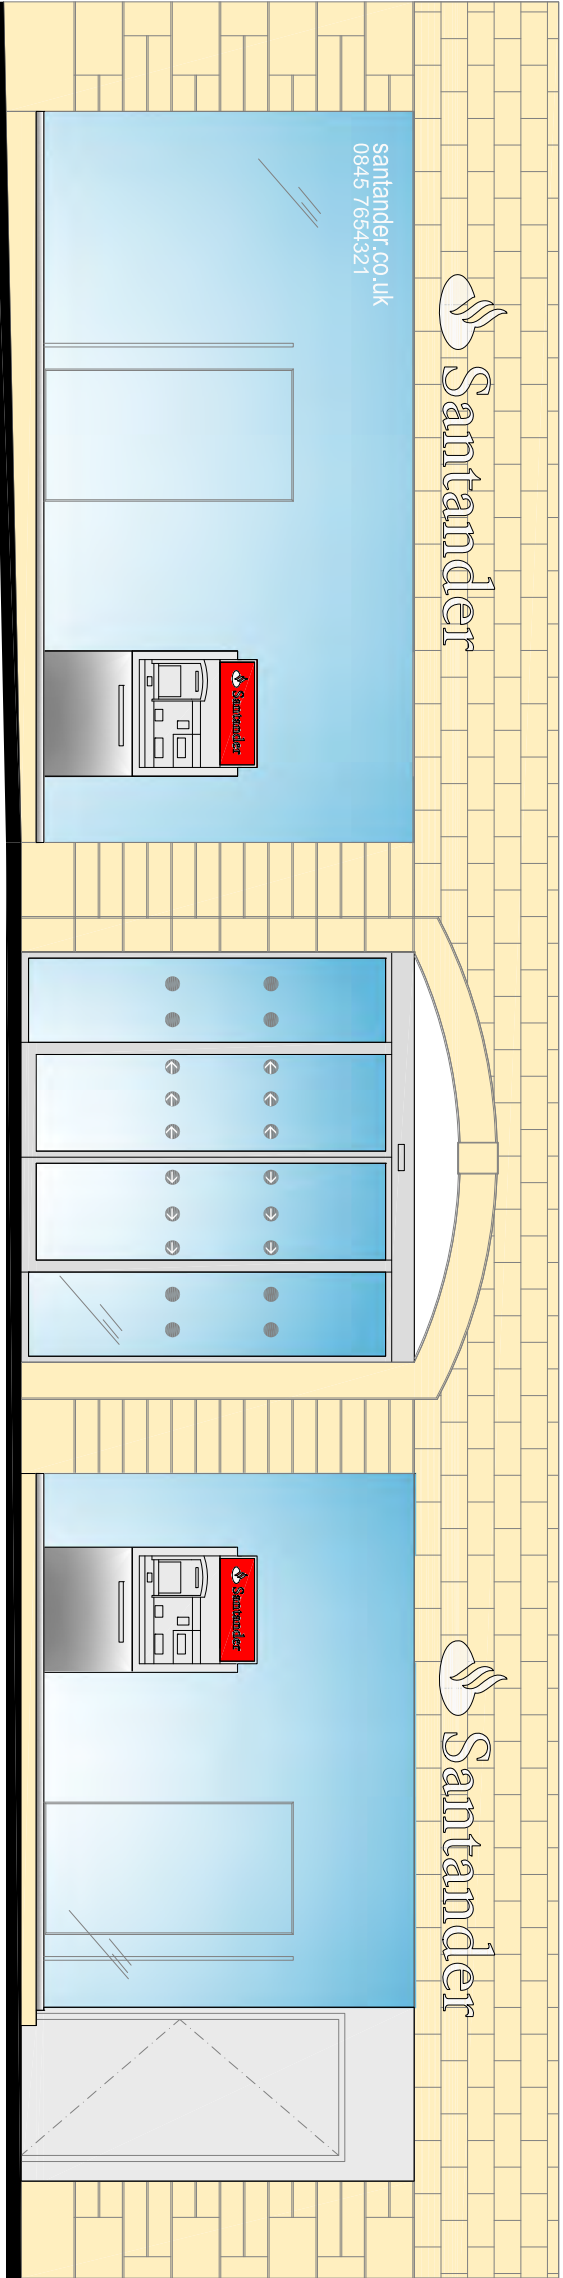


Existing Elevation 1:50 @ A3

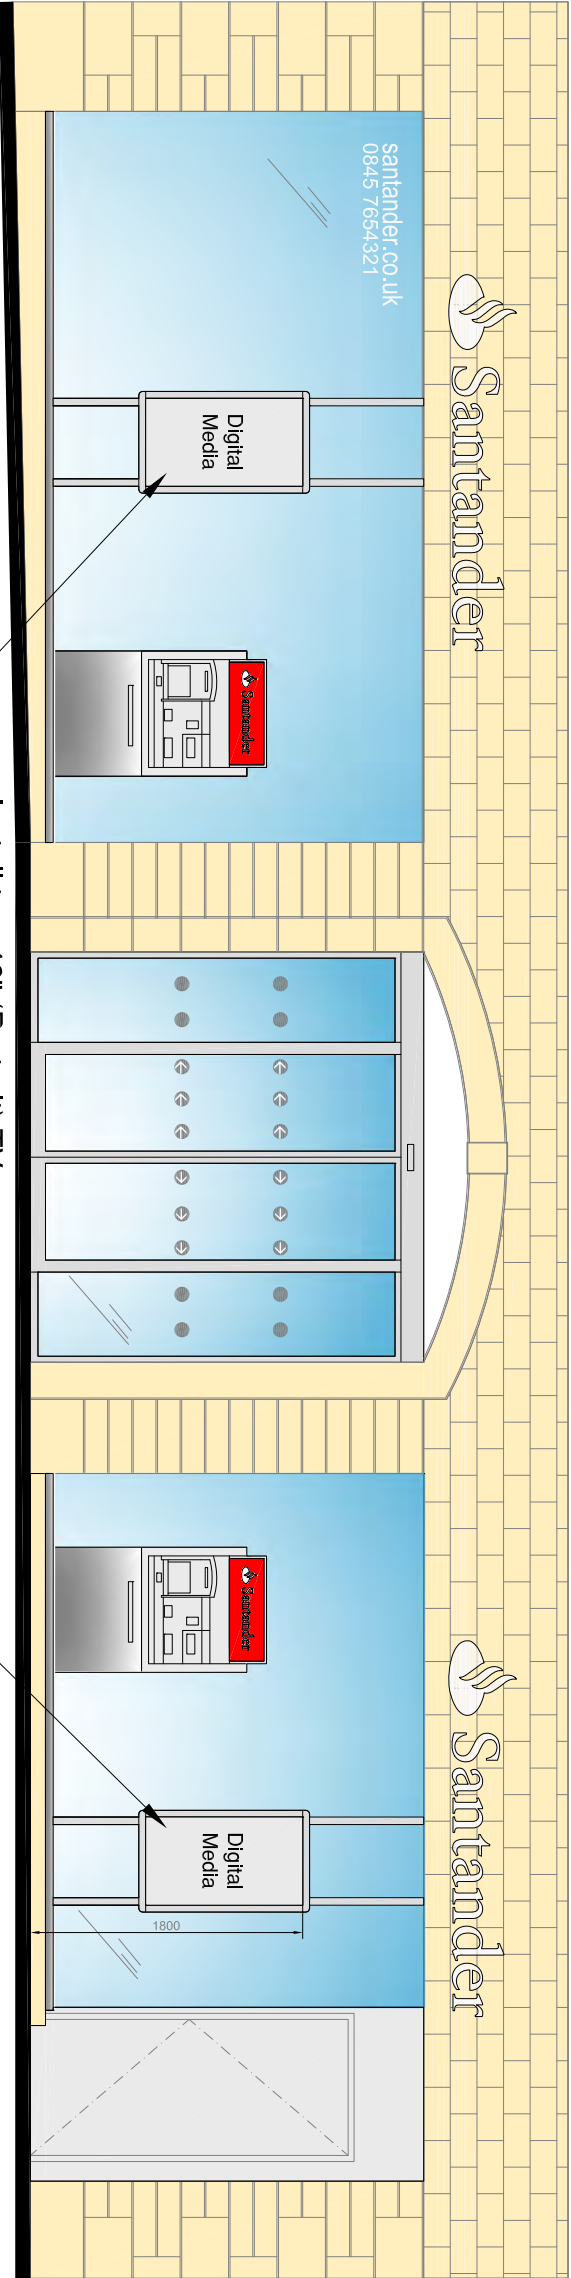


Proposed Elevation 1:50 @ A3

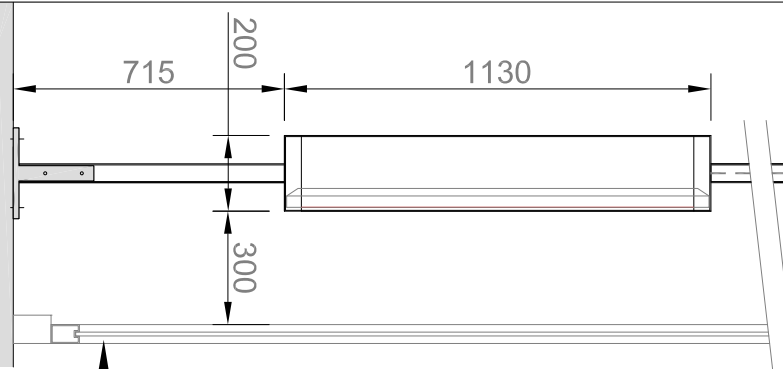

Proposed Elevation 1:20 @ A3

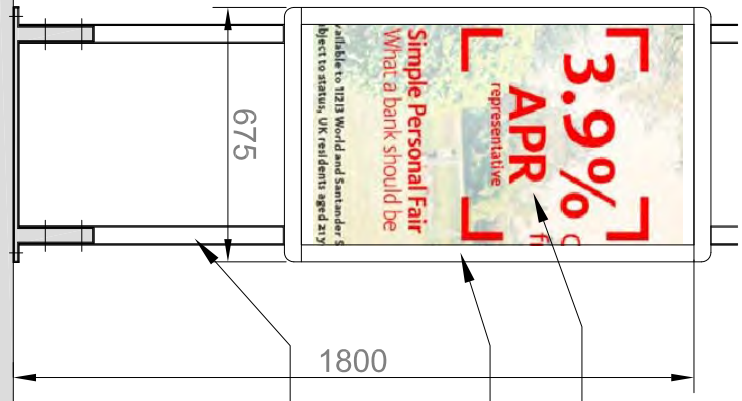

Proposed Section 1:20 @ A3


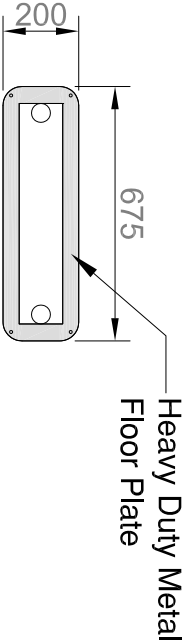


Proposed Plan 1:20 @ A3

TV screen 46"

Mild Steel housing for TV screen
Finishes in Light Grey (RAL 9006)

Mild Steel poles
Finish Light Grey (RAL 9006)

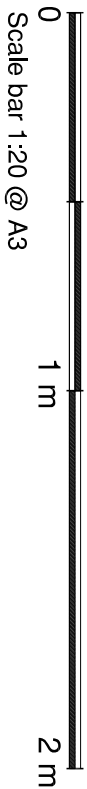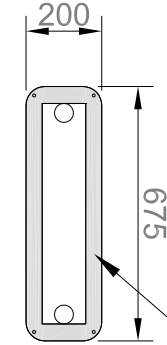

Project			
Santander - Barnsley QS, 3 Queen St, Barnsley, South Yorks S70 2RJ			
Title			
Existing & Proposed External Elevations			
Scale			
1:50 & 1:20 @ A3			
Dim	SR	App	
Date	23/10/15	Date	
Consultants drawing number		brand	
Client drawing number		rev.	-
Barnsley QS-0261-EL-DW-01			