


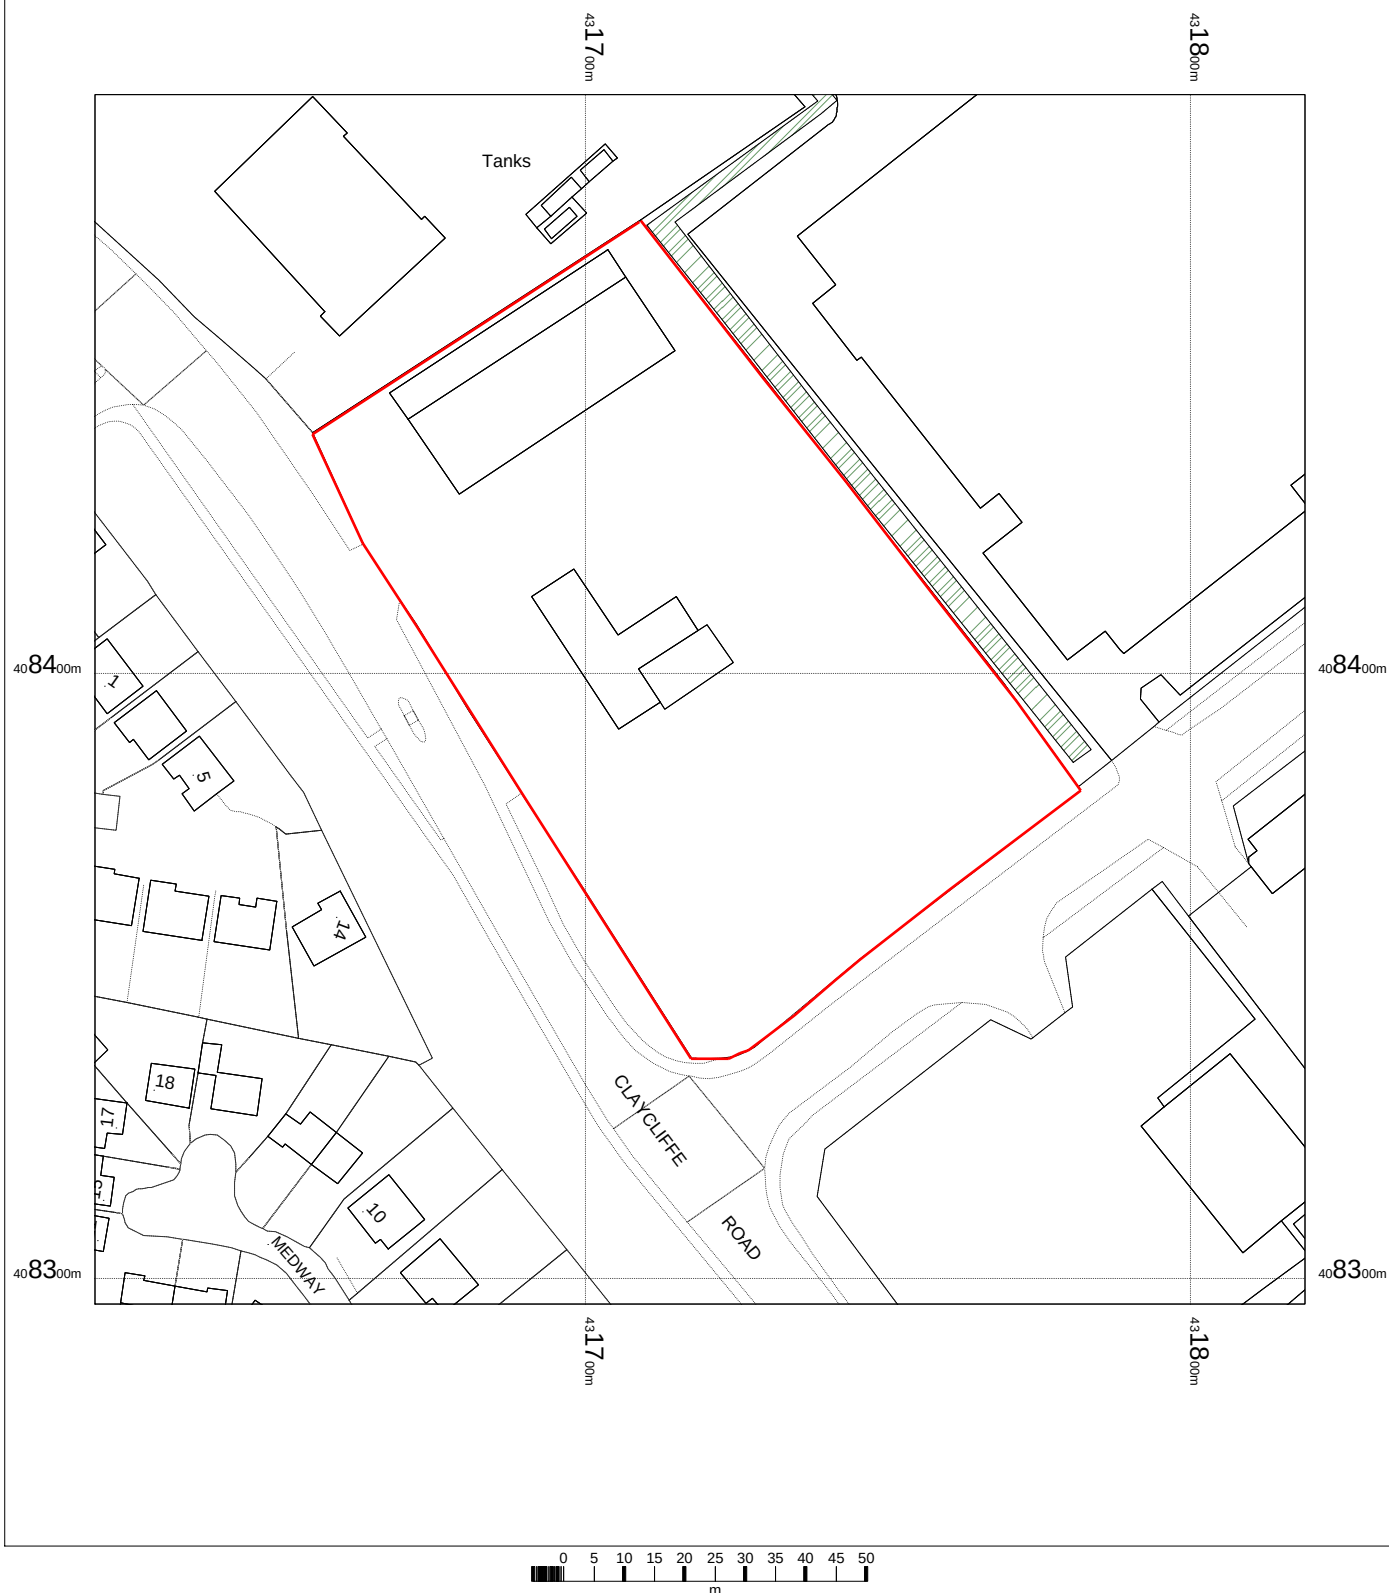


Nissan
Claycliffe Road
Barough Green
Barnsley

OS Mastermap
06 June 2011, ID: BW1-00075987
maps.blackwell.co.uk

1:1250 scale print at A4, Centre: 431719 E, 408396 N

©Crown Copyright. Licence no. 100041040

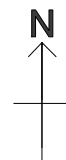

Mapping
sourced from



BLACKWELL'S
www.blackwellmapping.co.uk

TEL: 0113 245 2623
maps.leeds@blackwell.co.uk