


161 WILTHORPE ROAD
BARNSELEY
S75 1JQ

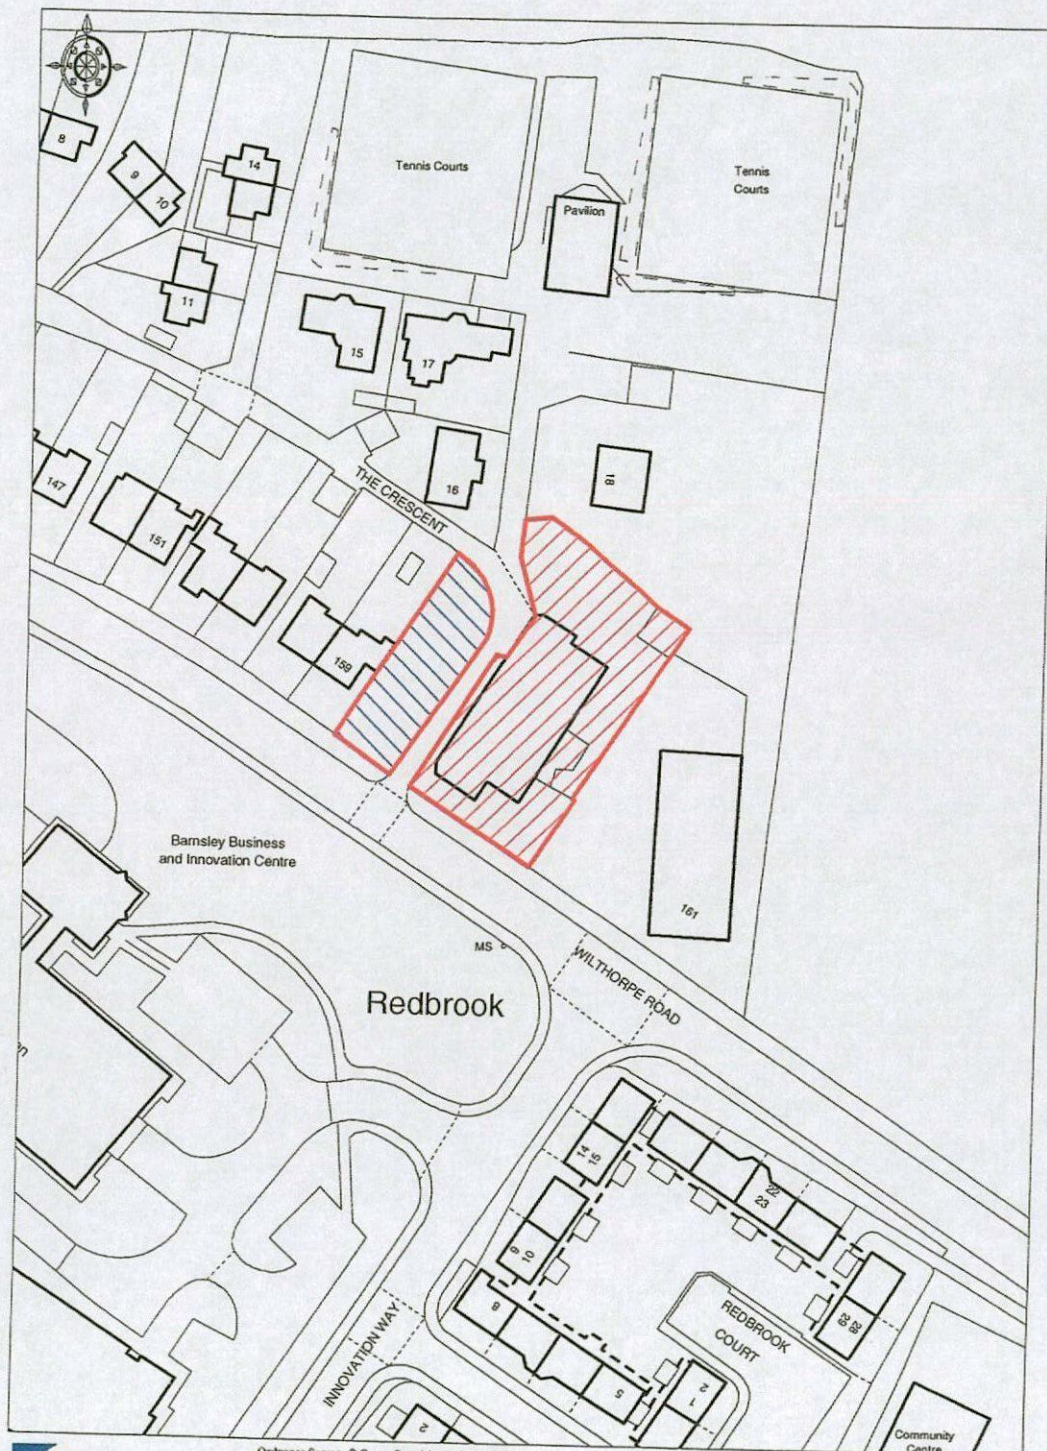

Ordnance Survey © Crown Copyright 2010. All rights reserved.
Licence number 100020449, Plotted Scale - 1:1250

SMITHS CHARTERED SURVEYORS
14 REGENT STREET
BARNSELEY
S75 2HG