Drawing No.	Rev No.
MMP001 -003	

DUMMY WINDOW RECESS

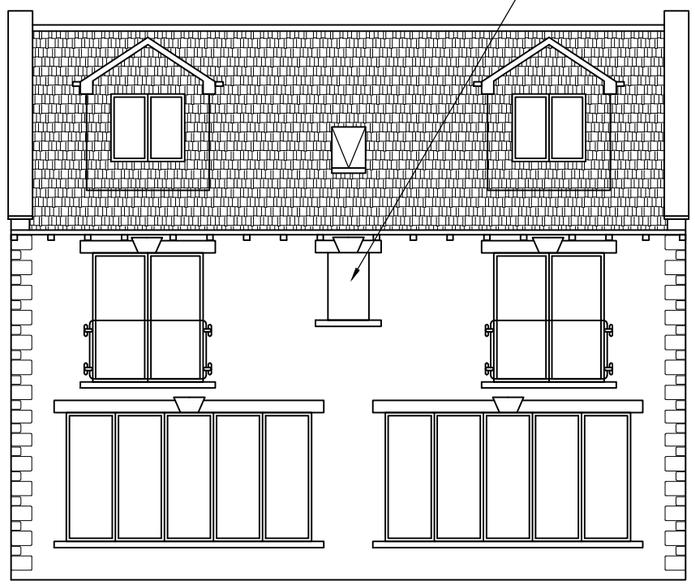

PROPOSED REAR ELEVATION
SCALE 1:100 AT A3



PROPOSED END ELEVATION
SCALE 1:100 AT A3

GREY INTERLOCKING CONCRETE TILES

STONE FINISH

SAND STONE EFFECT COPING
QUOINS HEADERS & SILLS



CREAM UPVC DOUBLE GLAZED WINDOWS

PROPOSED FRONT ELEVATION
SCALE 1:100 AT A3

RENDER FINISH

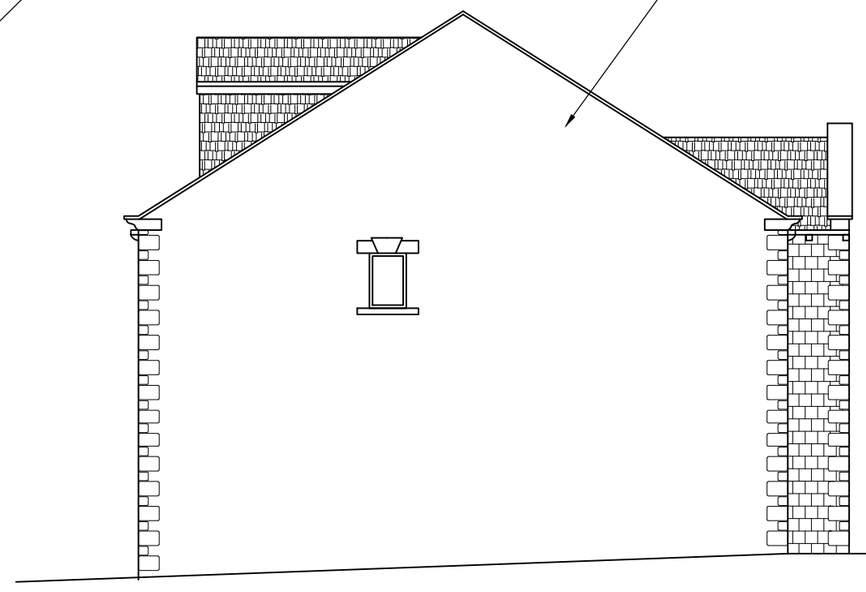

PROPOSED END ELEVATION
SCALE 1:100 AT A3

DO NOT SCALE: Contractor to check all dimensions and report any omissions or errors

NOTES

Rev	Description	By	Chk	App	Date

JRB DESIGNS Ltd
1 Saville Road
Cudworth
Barnsley
S72 8LT
Tel: 01226 383542
Fax: 01226 380078
Mob: 07970 541192
Email: john@jrbdesigns.co.uk

This drawing is copyright. © jrbdesigns Ltd.

Client
MR M PATTISON

Drawing Title
PROPOSED ELEVATIONS

Address
YORK HOUSE MIDLAND RD
ROYSTON
BARNSLEY
S71 4DR

Project Title:
PROPOSED DETACHED HOUSE & DETACHED DWELLING

Purpose of Issue:
PLANNING

Drawing Status
FIRST ISSUE

Scale at A3	Drawn By	Date	
AS SHOWN	JRB	21/11/2016	
Checked By	Date	Approved By	Date
	21/11/2016		21/11/2016
Project No.	Drawing No.	Revision	
MMP001	003		

APPROVAL [X] INFORMATION [ ] TENDER [ ] CONTRACT [ ] CONSTRUCTION [ ]