Drawing Register & Issue Sheet	Job No. 3479 Sheet No. 1-1	Self Architects 1 Haywood House Hydra Business Park Nether Lane Sheffield S35 9ZX Tel: 0114 246 0500 Fax: 0114 246 0880 Email: design@selfarchitects.co.uk	self architects

Client	Jaguar Estates			Date of Issue												
			Day	02	05											
Project Title	Box Mill Lane, Penistone		Month	04	07											
			Year	12	12											
Drawing Description	Size	Scale	Drawing No.													
Site Location Plan	A4	1:1250	00		#											
Site Layout Plan	A2	1:500	SK05	B	D											

DISTRIBUTION	NUMBERS OF COPIES OF EACH DRAWING													
Client														
Main Contractor														
Quotations														
Curious Ecologists	1													
Structural Engineer														
Clerk of Works														
Planning Department		4												
Building Regulations														
File		1												
TYPE OF TRANSFER														
Post	#	#												
Disk No. of Disks -														
E-Mail														
REASONS FOR ISSUE B = Building Regulations I = Information M = Marked T = Tender A = Approval C = Construction P = Planning	I	P A												

NOTES

This drawing is a feasibility sketch only and no design assessment has been undertaken at this stage for a CDM Co-ordinator.
It is based on O.S. Plan information. Licence No. 100020449 and is subject to survey, ground investigation, confirmation of all boundaries (ownership) and all Statutory approvals.

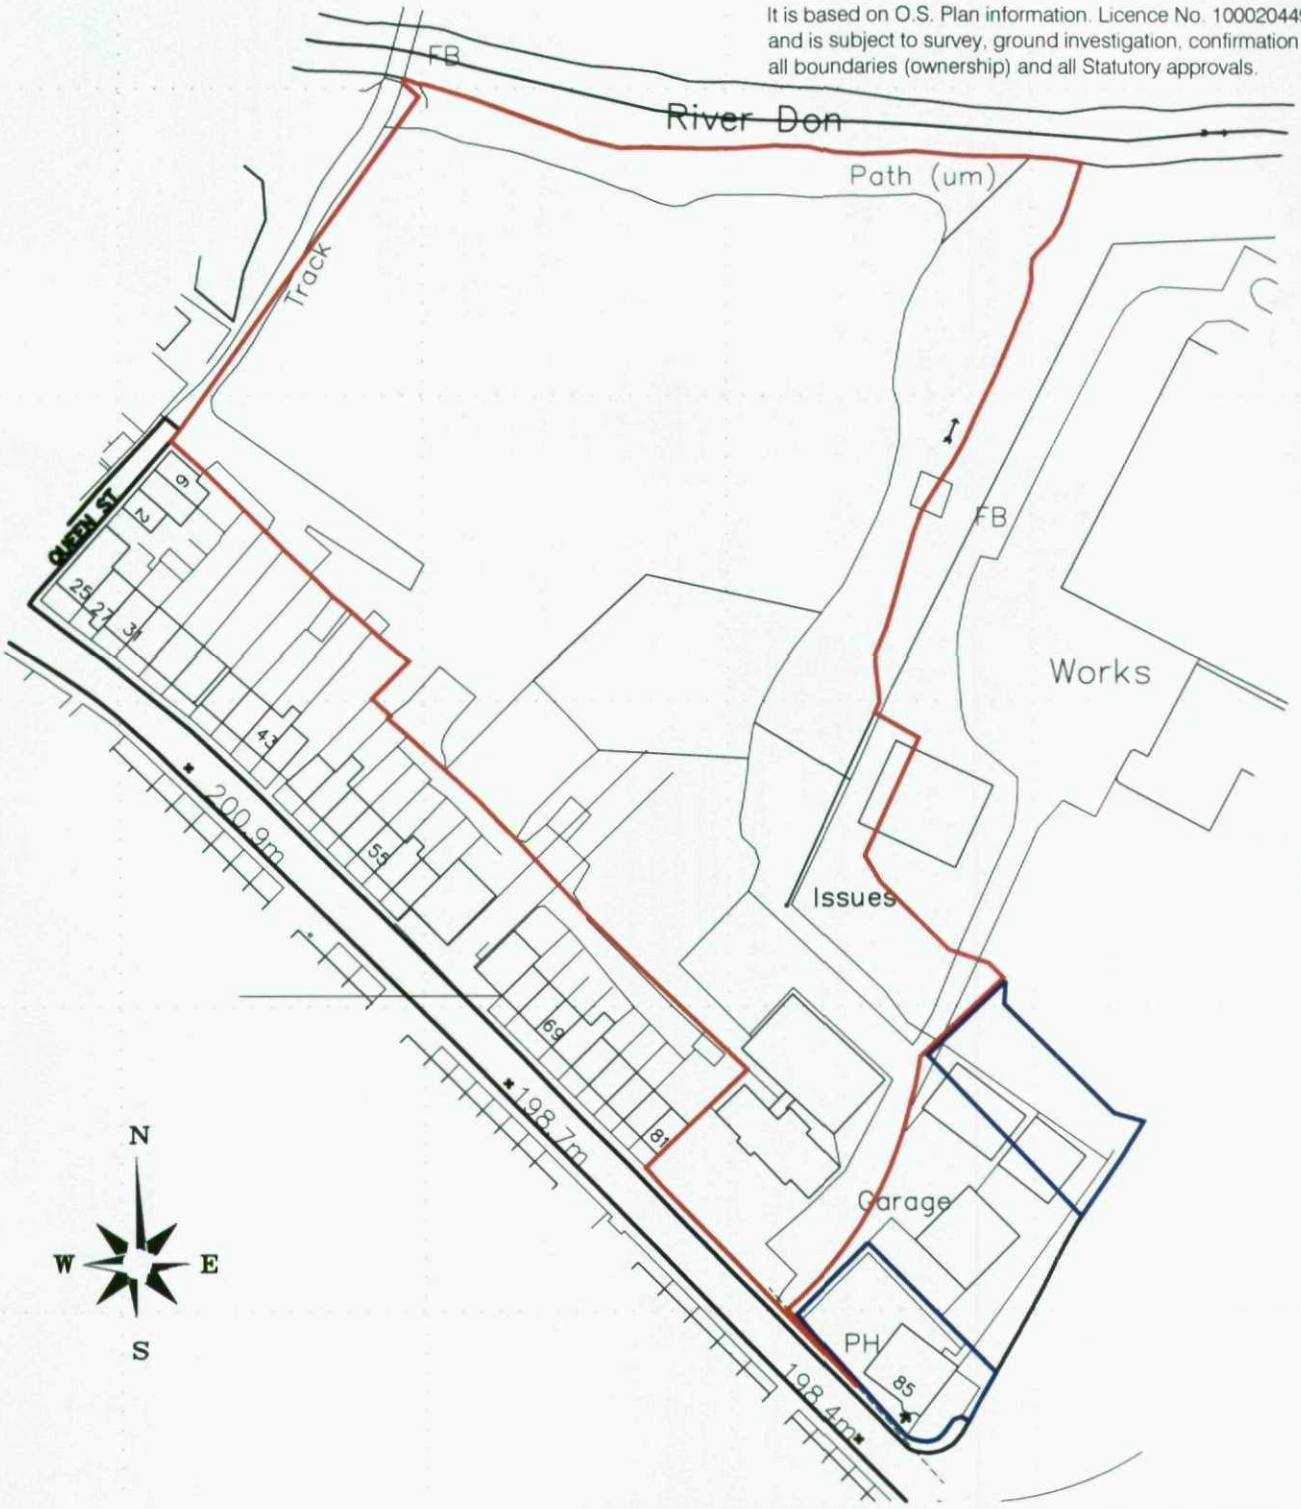

Client

Harard Developments (penistone) Ltd

Project

Residential Development,
Land to the rear of Sheffield Road,
Box Mill Lane, Penistone.

© This drawing is the property of Self Architects - Copyright reserved

self architects

No. 1 Haywood House,
Hydra Business Park,
Nether Lane, Ecclesfield,
Sheffield, S35 9ZX

tel. 0114 246 0500
fax. 0114 246 0880
email: design@selfarchitects.co.uk
web: www.selfarchitects.co.uk

Drawn by	Date	Scale
	May '12	1:1250@A4
Checked by	No.	Rev.
	3479-00	