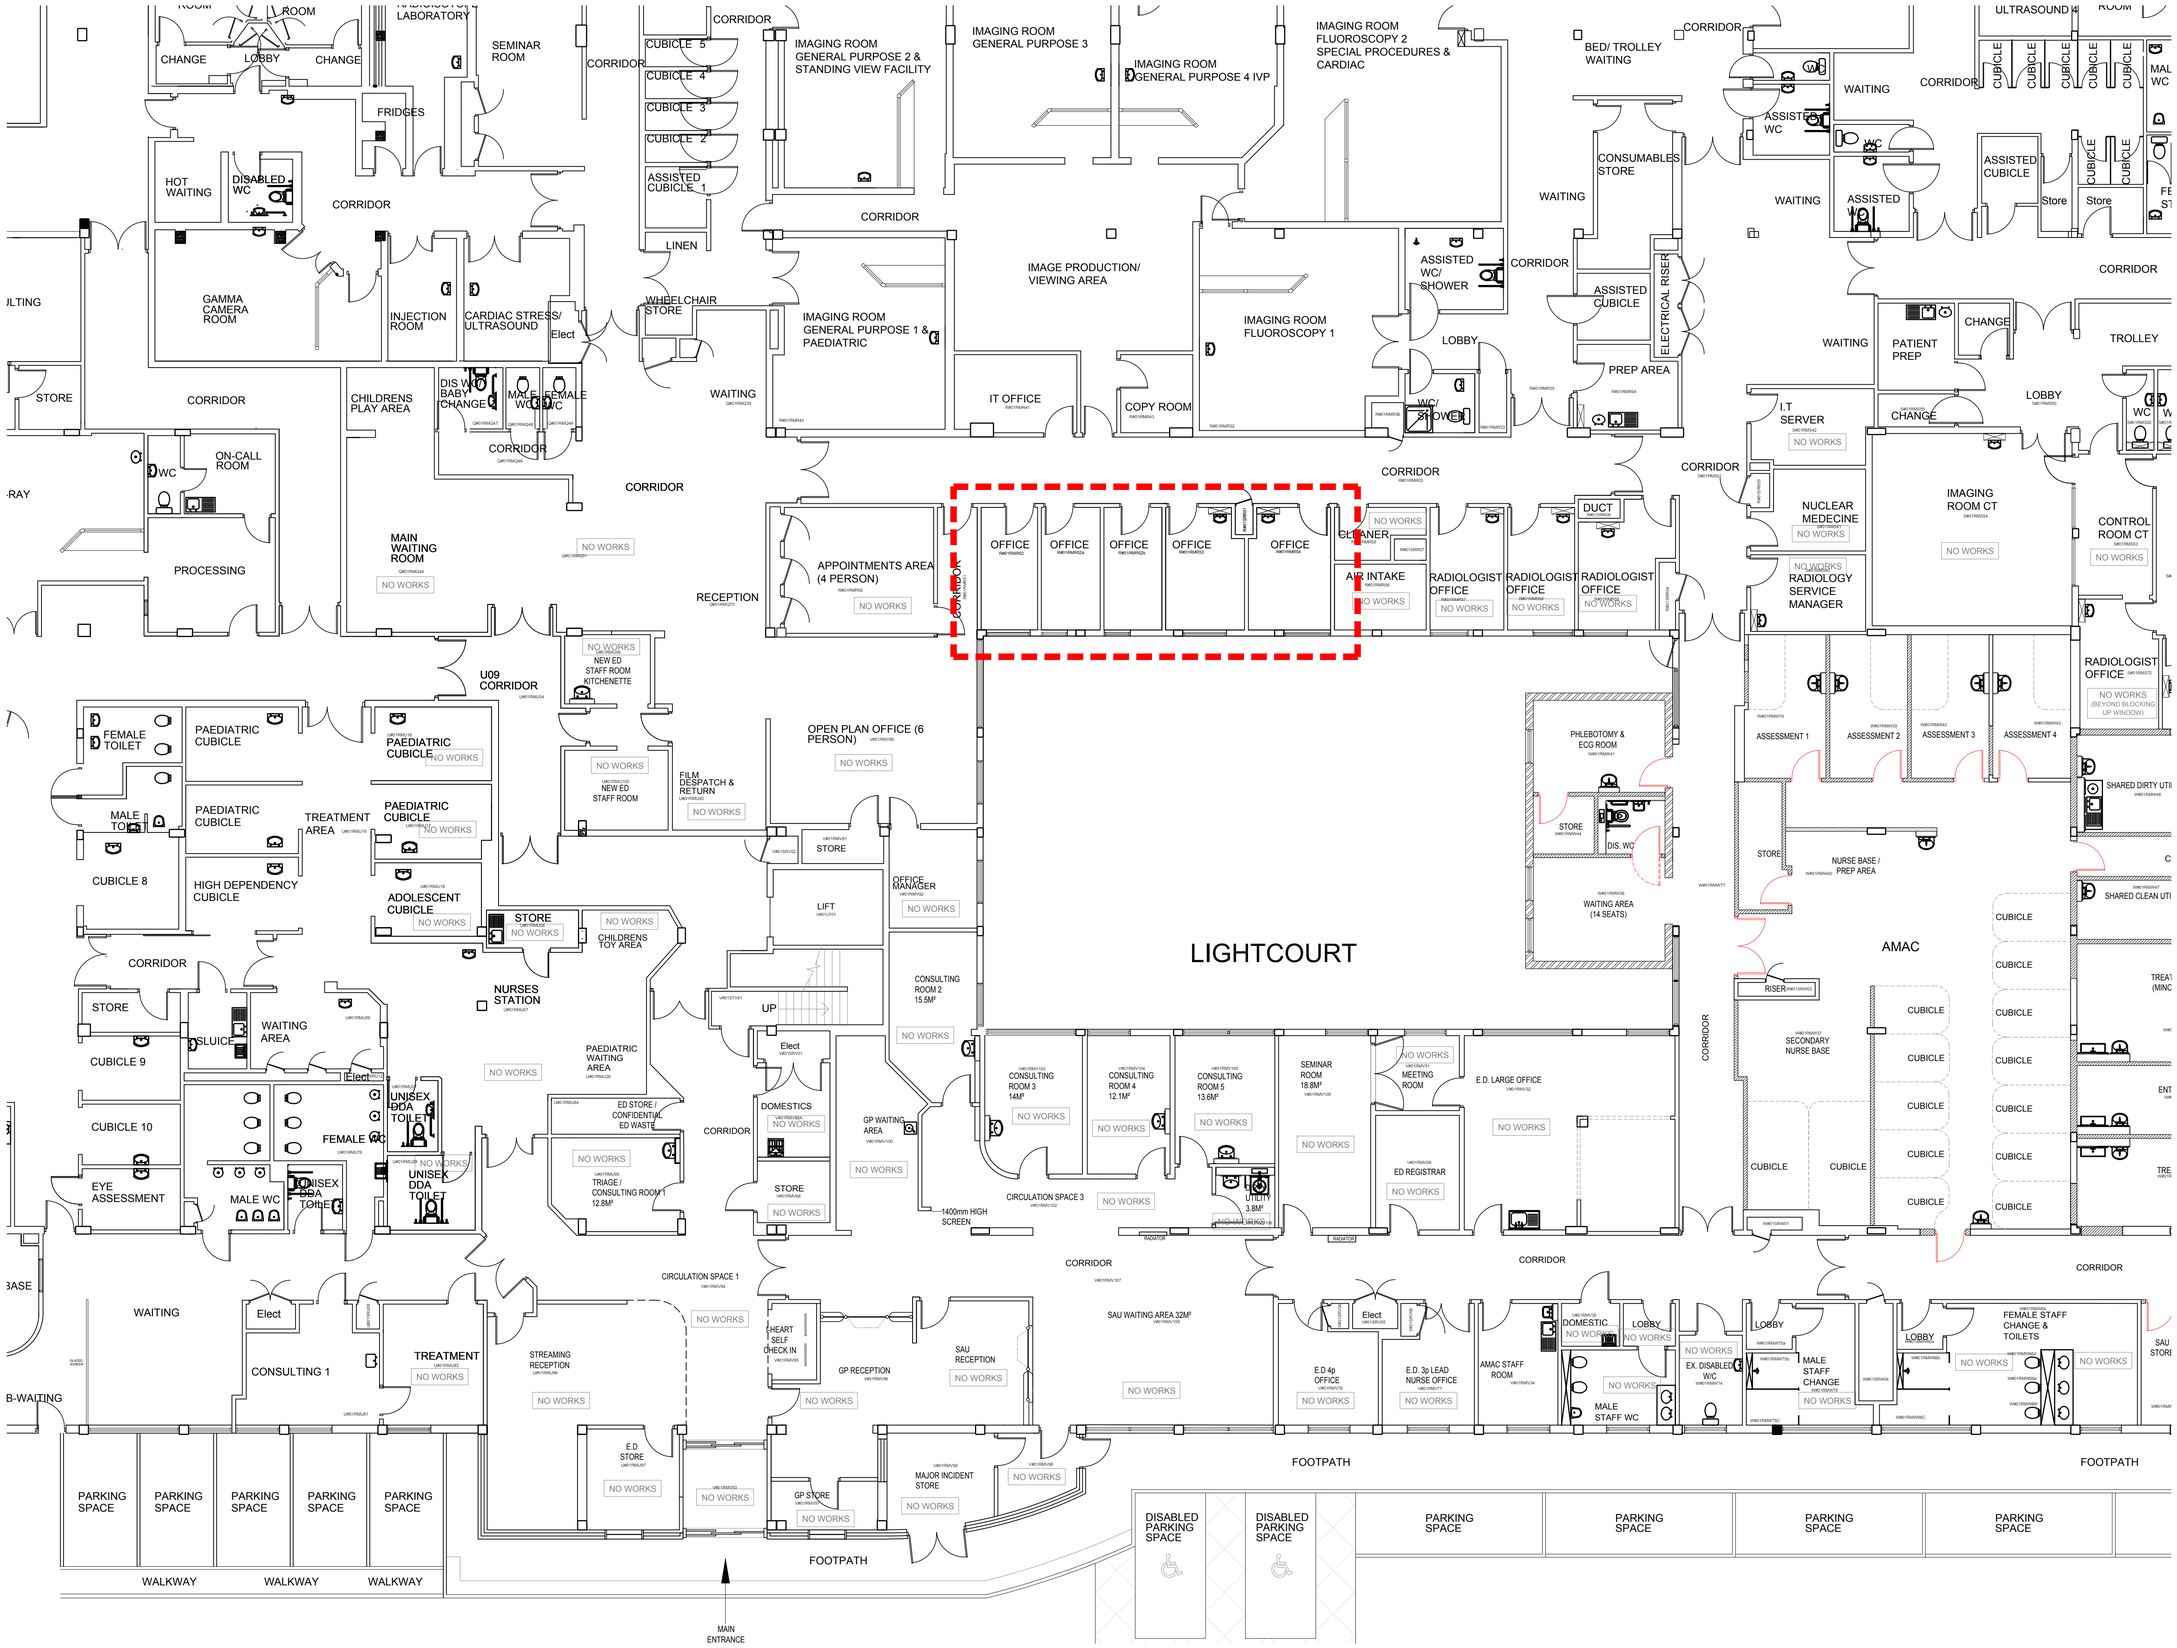

PLAN AS EXISTING
1:100

go@globearchitects.co.uk

This drawing is the copyright of globe architects
Do not scale from this drawing © 2020

Drawing status

Drawn by AP Size A1 Scale 1:50

Notes

	Status	Rev	Date
PRELIMINARY STUDY	P	-	

Drawing status annotation
P–Preliminary T–Tender D–Design (post preliminary) C–Construction As–As Built

Client

BARNSLEY HOSPITAL NHS FOUNDATION TRUST

Project title

MODULAR MRI

Project no

170/032

Drawing title

EXISTING FLOOR PLAN

Drawing no

(S-)02

Status P

Revision -

globearchitects

The Tree House
4 Oakhill Road, Sheffield S7 1SH
Tel: 0114 258 9356 go@globearchitects.co.uk