
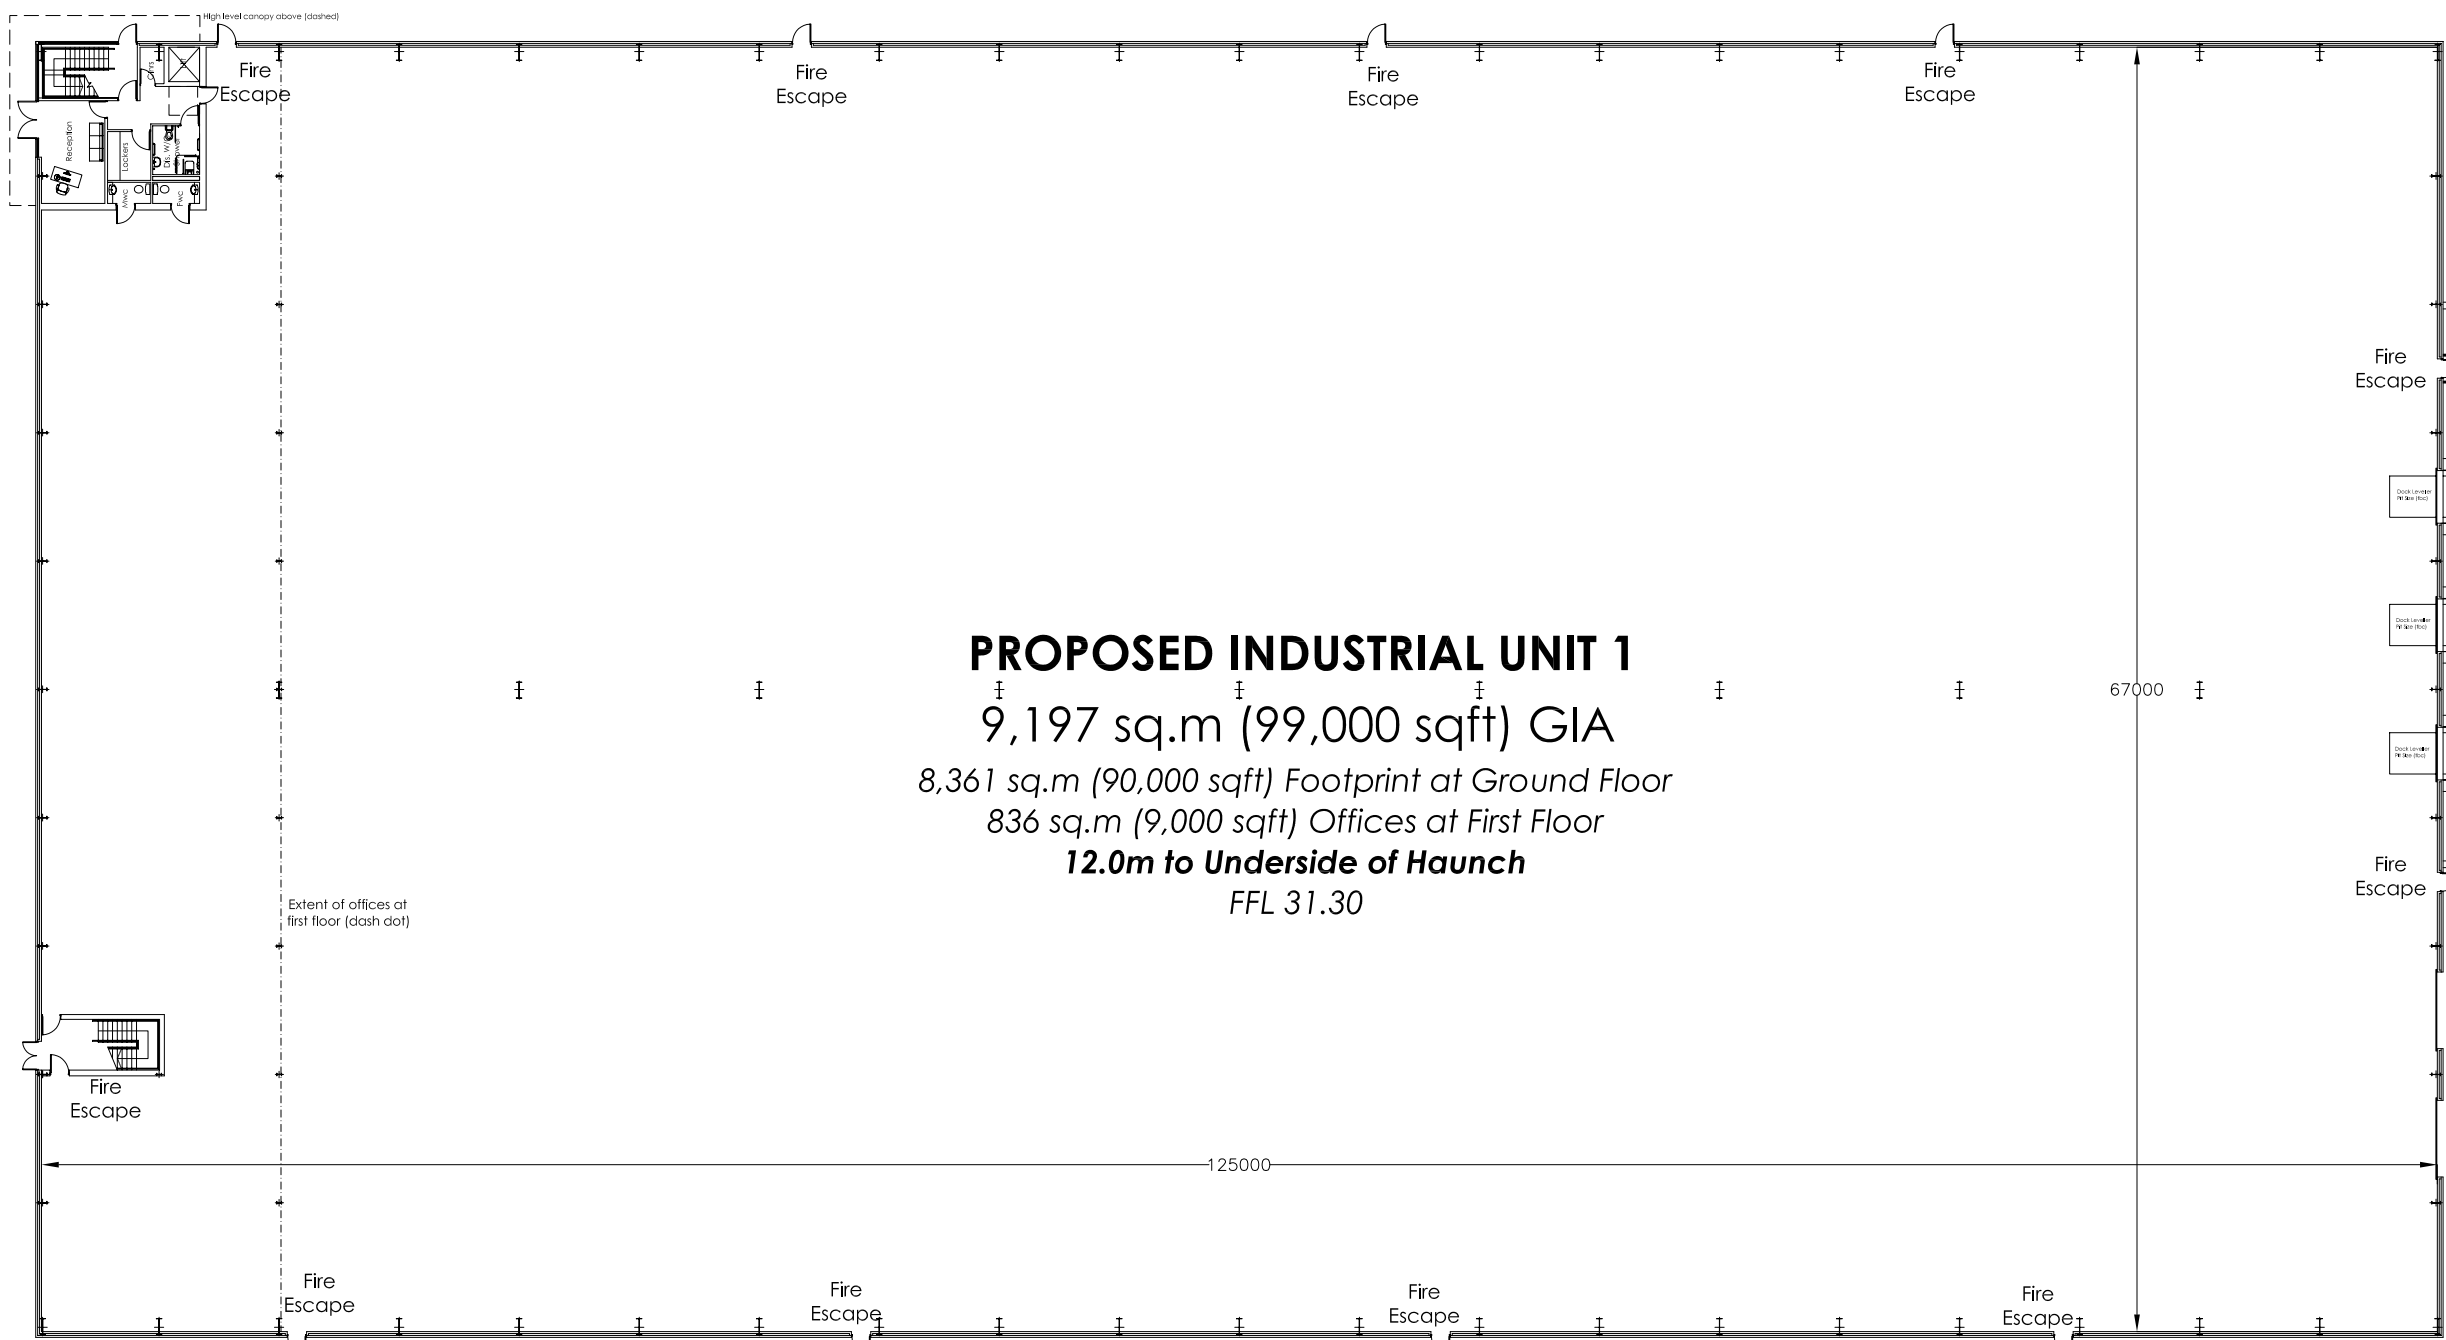


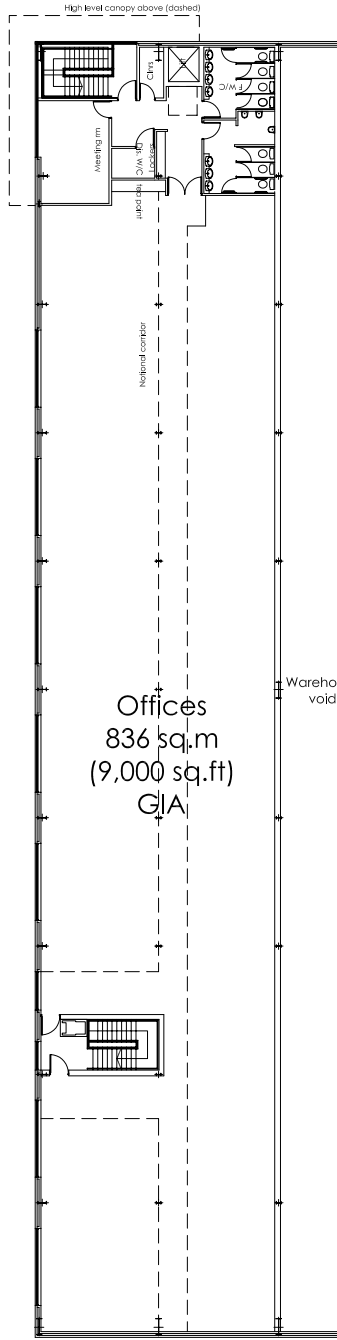

Revisions A		00-00-00
Project Title	PROPOSED MIXED USE DEVELOPMENT EVERILL GATE LANE CORTONWOOD DEARNE VALLEY BARNSLY	
Client	LANDTASK/GREGORY PROPERTIES	
Status	PLANNING - RESERVED MATTERS	
Scale	1:200	Drawing Size A1
Drawn By	ASR	Checked By DMW Date 12/08
Drawing Title	PROPOSED BLOCK D GA PLAN	
Job-Dwg No	9837-112	Rev -
THE HARRIS PARTNERSHIP WAKEFIELD 2 St. Johns North, Wakefield, WF1 3DA t. 01924 291 800 f. 01924 290 072 THE HARRIS PARTNERSHIP MANCHESTER 1st floor, Chiles House, 35 Dale St, Manchester M1 2HF t. 0161 238 8555 f. 0161 244 5809 THE HARRIS PARTNERSHIP MILTON KEYNES The Old Rectory, 79 High Street Newport Pagnall, MK16 8AB t. 01908 211 577 f. 01908 211 722 THE HARRIS PARTNERSHIP READING 101 London Road, Reading, RG1 5BT t. 0118 950 7700 f. 0118 956 8642 THE HARRIS PARTNERSHIP ARCHITECTS www.harrispartnership.com		