
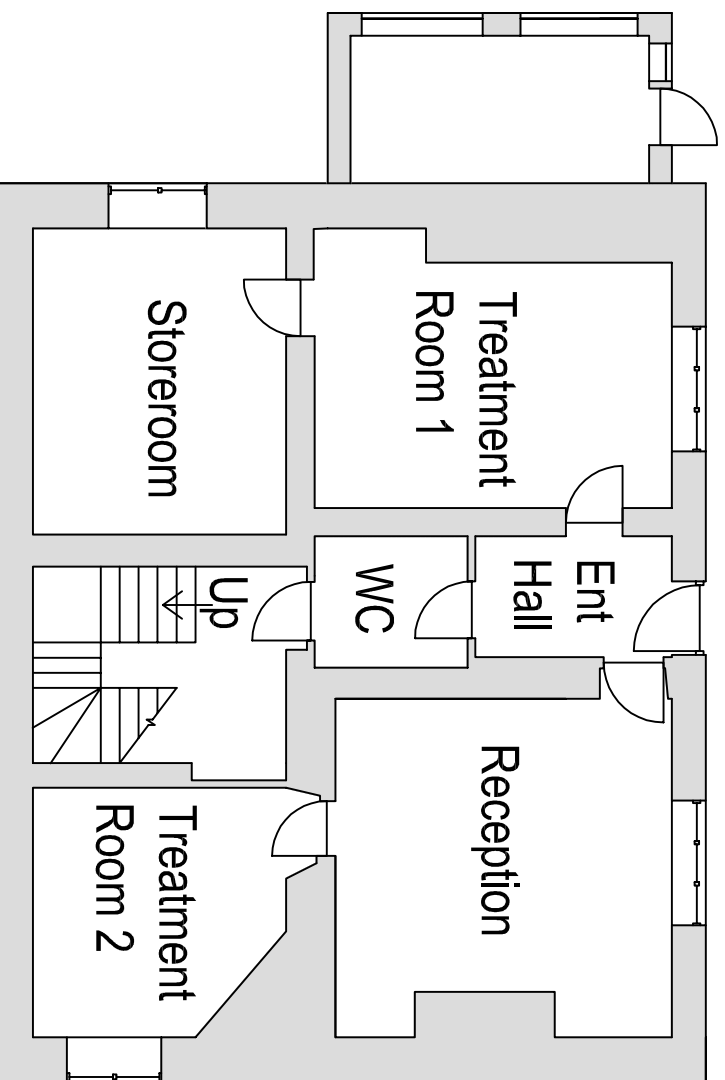
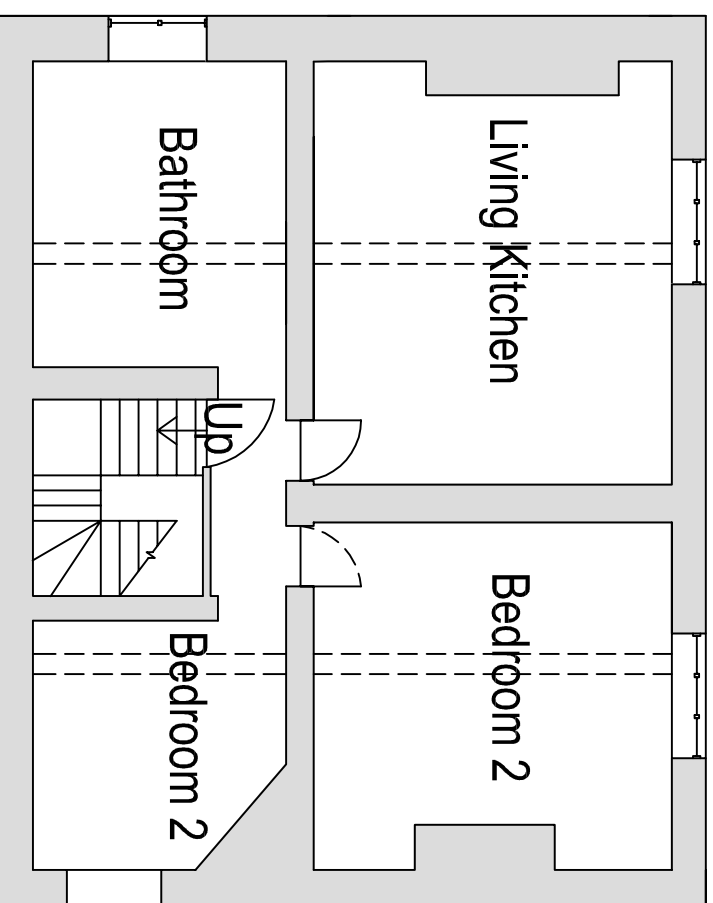
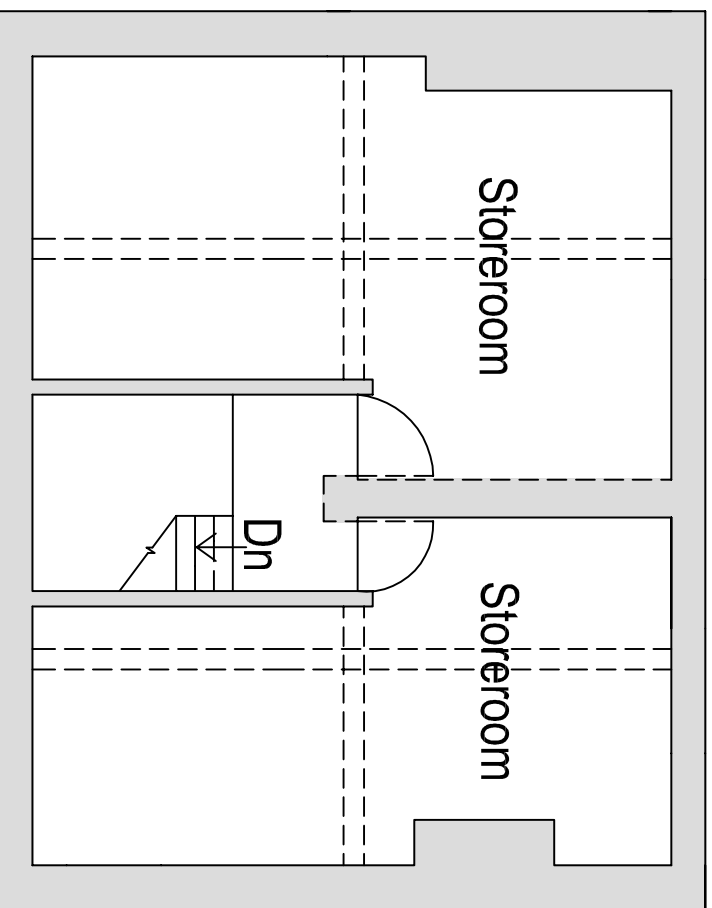


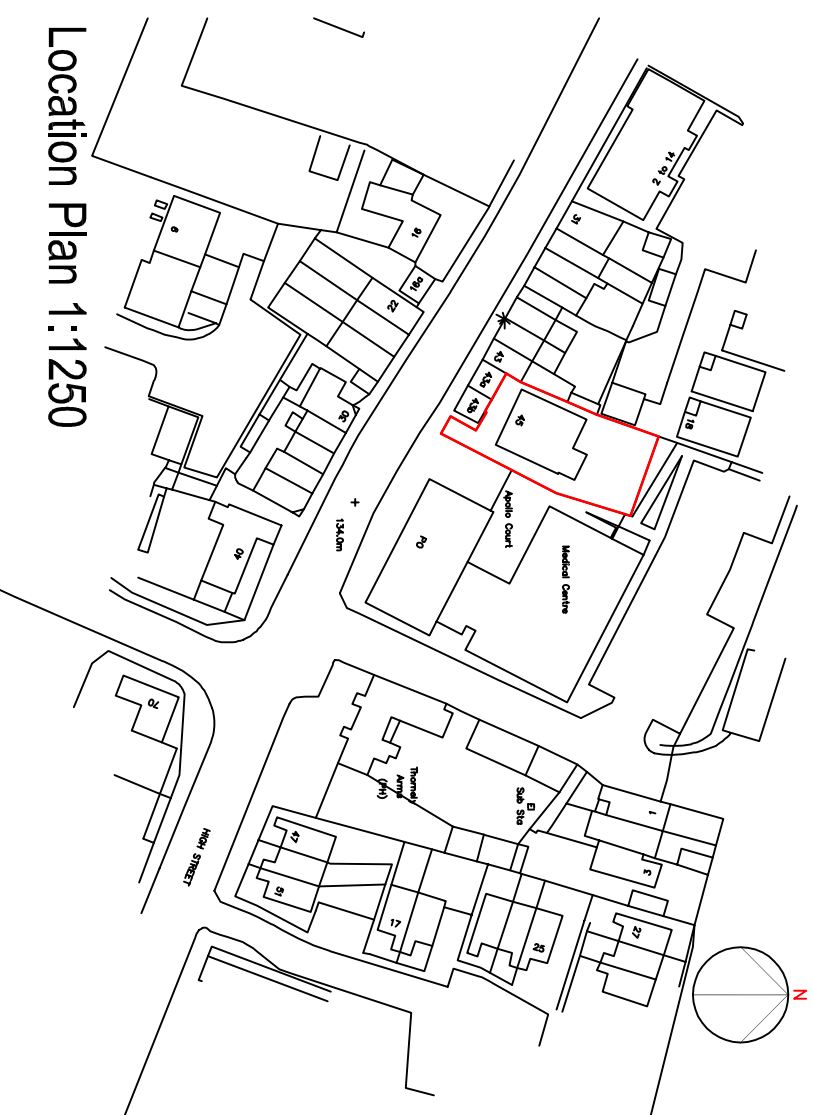

PROJECT TITLE: Barnsley Chiropractic Centre 45 High Street Dodworth	
DRAWING TITLE: Existing Floor Layouts	
DRAWN: DRW	
DATE: 26/02/2010	
SCALE: As indicated @ A3	
DRAWING No: 713.DRW.001	
REVISION:	
	
<p>Pennine House, Russell Street, Leeds, LS1 5RN.</p> <p>Tel: 0113 243 0101 Fax: 0113 247 1776</p> <p>E-mail: buildingconsultancy@eddisons.com</p> <p><small>COPYRIGHT OF EDDISONS, ALL RIGHTS RESERVED. DRAWING NOT TO BE REPRODUCED WITHOUT PERMISSION.</small></p>	
DO NOT SCALE	