


RESPONSIBILITY IS NOT ACCEPTED FOR OTHERS SCALING DIRECTLY FROM THIS DRAWING. DO NOT SCALE FROM THIS DRAWING. USE WRITTEN DIMENSIONS ONLY.

0m 0.5 1.0 1.5 3.0m ORIGINAL SHEET SIZE A1
1:50

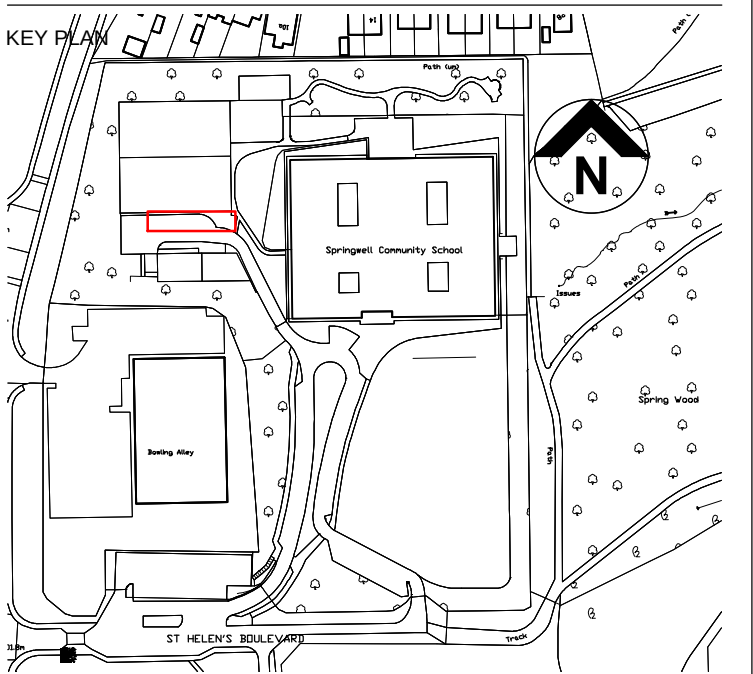

THIS DRAWING IS PRODUCED FOR USE IN THIS PROJECT ONLY AND MAY NOT BE USED FOR ANY OTHER PURPOSE. NPS PROPERTY CONSULTANTS LTD ACCEPT NO LIABILITY FOR THE USE OF THIS DRAWING OTHER THAN THE PURPOSE FOR WHICH IT WAS INTENDED IN CONNECTION WITH THIS PROJECT AS RECORDED IN THE 'PURPOSE FOR ISSUE' AND 'FILE STATUS CODE'.


THIS DRAWING MAY NOT BE REPRODUCED IN ANY FORM WITHOUT PRIOR WRITTEN AGREEMENT OF NPS PROPERTY CONSULTANTS LTD.

© CROWN COPYRIGHT AND DATABASE RIGHTS 2018 ORDNANCE SURVEY LICENCE NUMBER 100022264

Notes:


00 PLAN

1:50

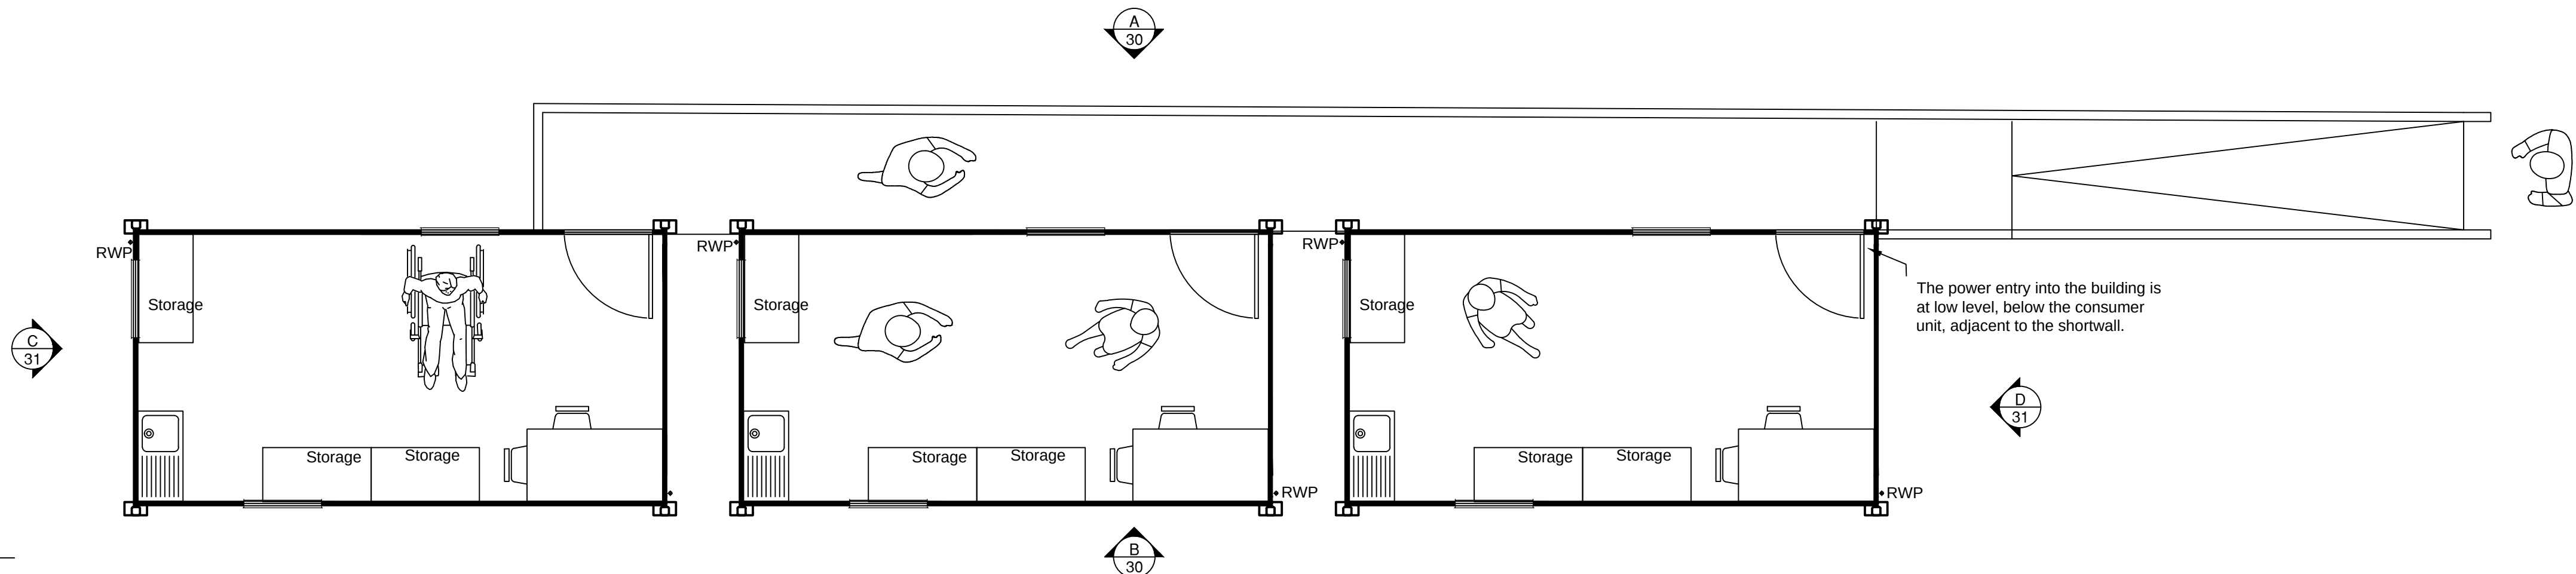


A OPTION 1 ELEVATION A (Wood Plank Vinyl Wrap)

1:50

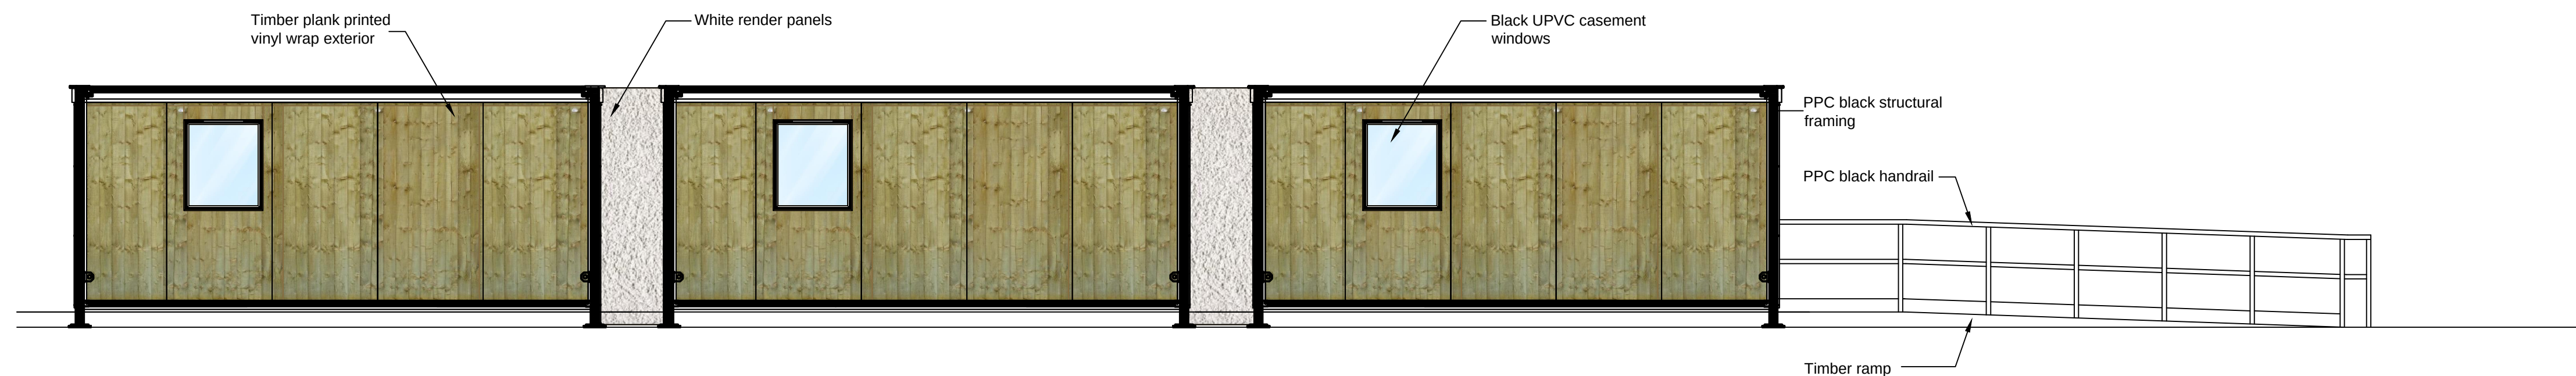


A OPTION 2 ELEVATION A (Woodland Vinyl Wrap)

1:50

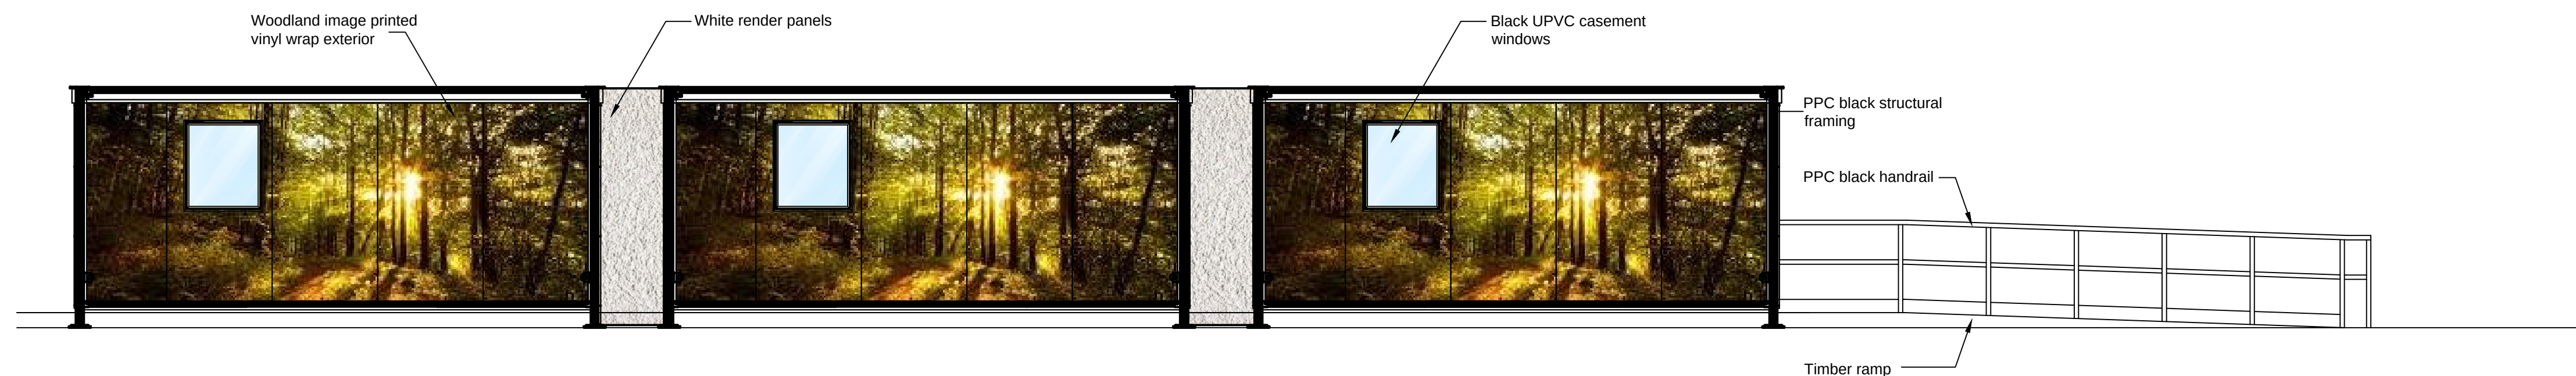

A ELEVATION A (Portacabin Modular Set Out Without Vinyl Wrap)

1:50

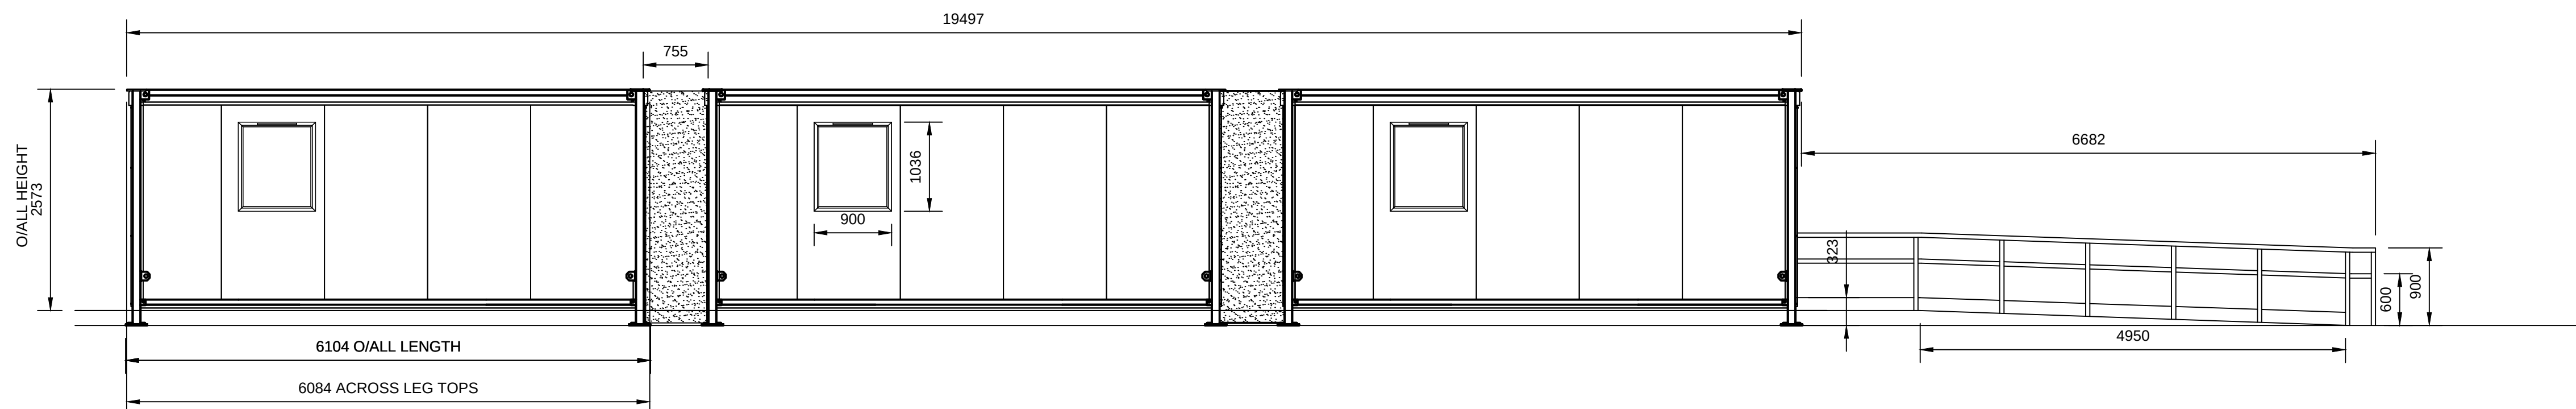

Issued for Planning approval

P1	LS	12/03/18	SE	12/08/18	LS	12/03/18
----	----	----------	----	----------	----	----------

COMMENT

REV	DRAWN	DATE	CHECKED	DATE	APPROVED	DATE
-----	-------	------	---------	------	----------	------



NPS Barnsley Ltd
Gateway Plaza, Sackville St, Barnsley, South Yorkshire, S70 2RD,
Tel: 01226 774605. Email: barnsley@nps.co.uk. web: www.nps.co.uk

CLIENT
Partnership and Shared Services

PROJECT
Springwell Academy Portacabin

TITLE
Proposed Plan & Elevations Sheet 1
Options 1 & 2

SCALES	DISCIPLINE	PROJECT NUMBER
1:50	ARCHITECT	18-1-1357

DRAWING NUMBER	REV CODE
NPS- DR- A-(00) -030	P1

STATUS CODE	PURPOSE OF ISSUE	DRAWN BY
S3	PLANNING APPROVAL	LS