


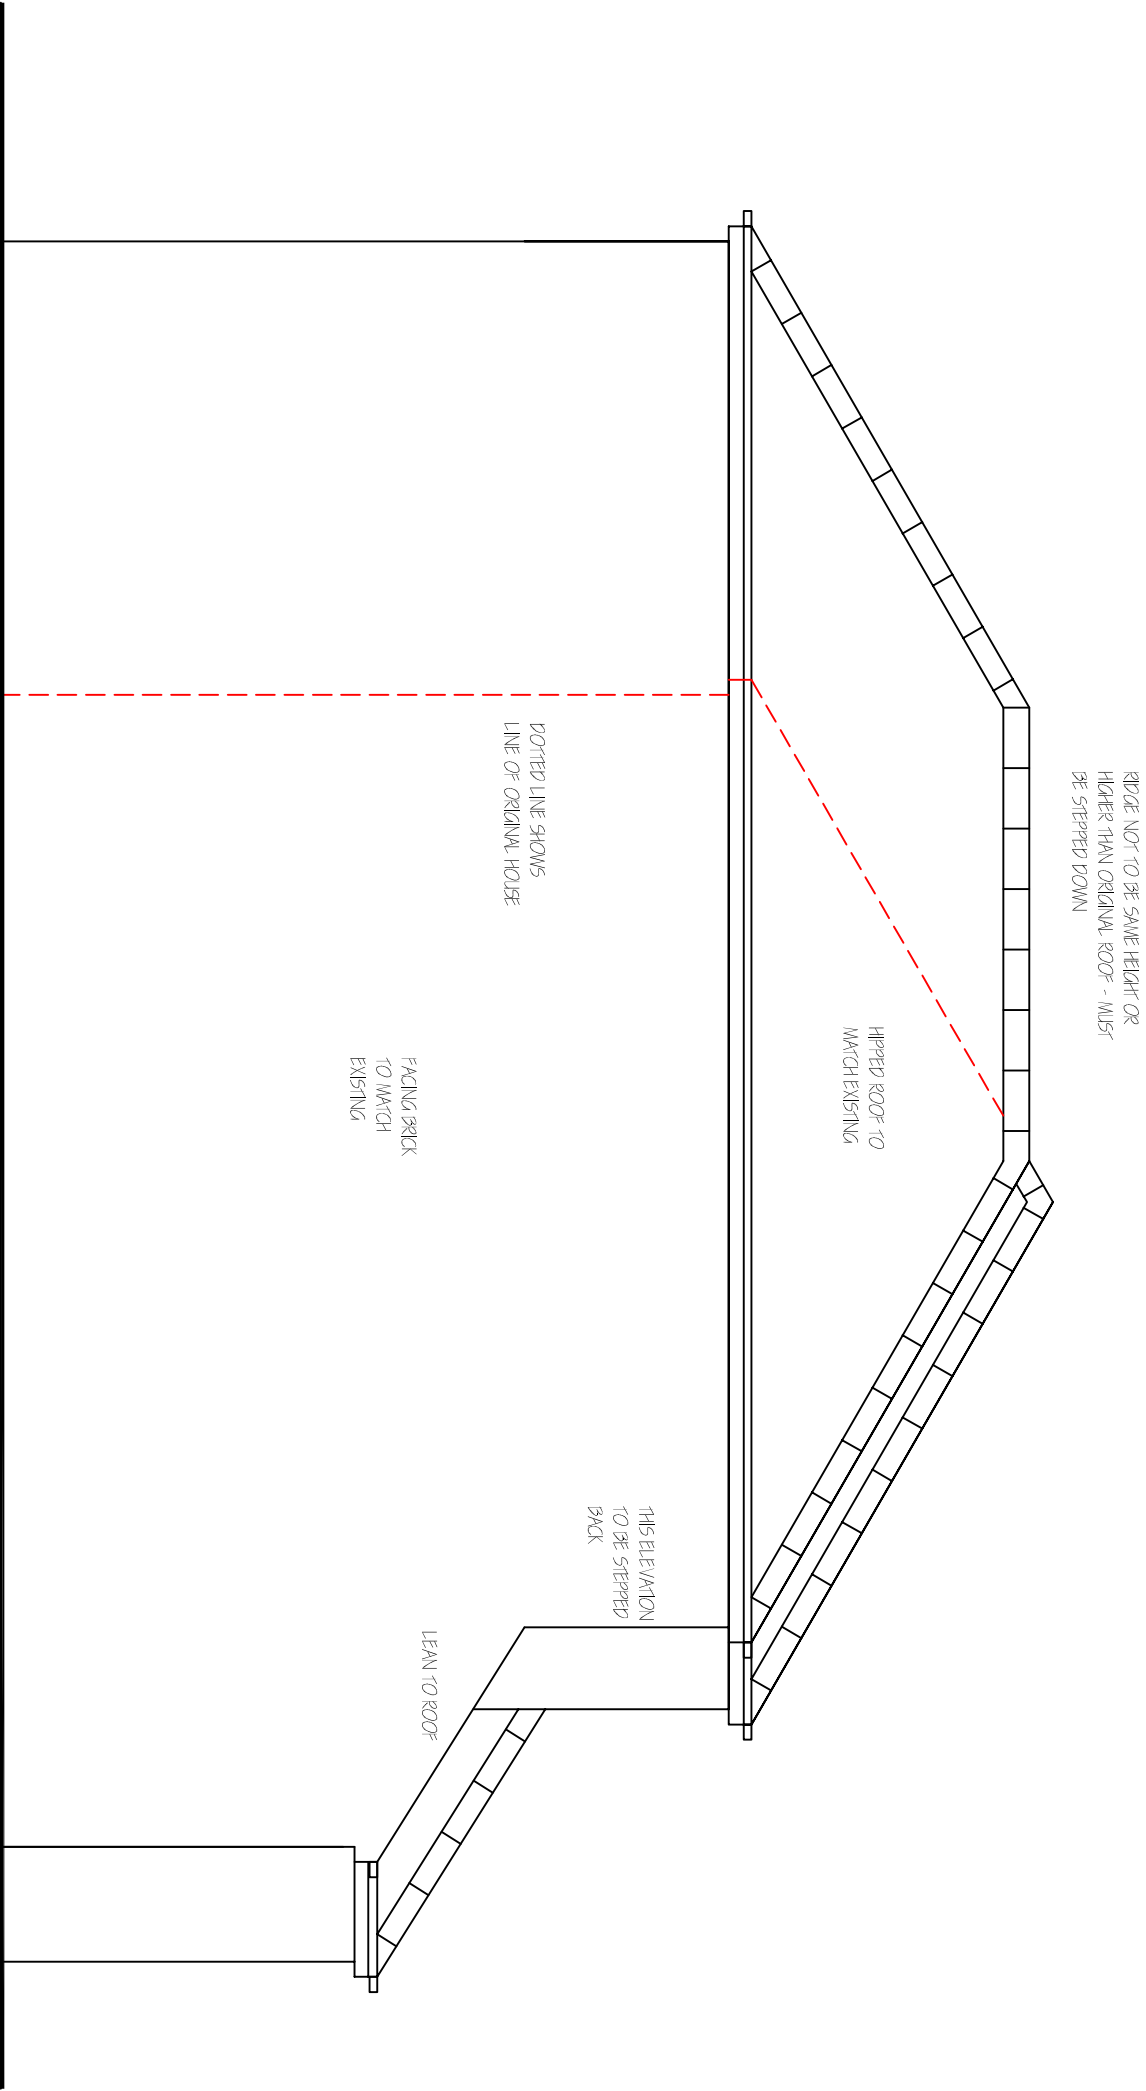

PROPOSED SIDE
ELEVATION 1:50

Revisions	A. A----	00-00-
This drawing is for planning permission only and is not a construction drawing.		
Drawing Title	PROPOSED-ELEVATION	
Job No. - Dwg No.	CH/2013/6	—
Client:	CHRIS HARDCASTE 211 LATHES LANE ATHENSLEY SOUTH BARNSELEY S71 3NN	
Scale.	1:50	