


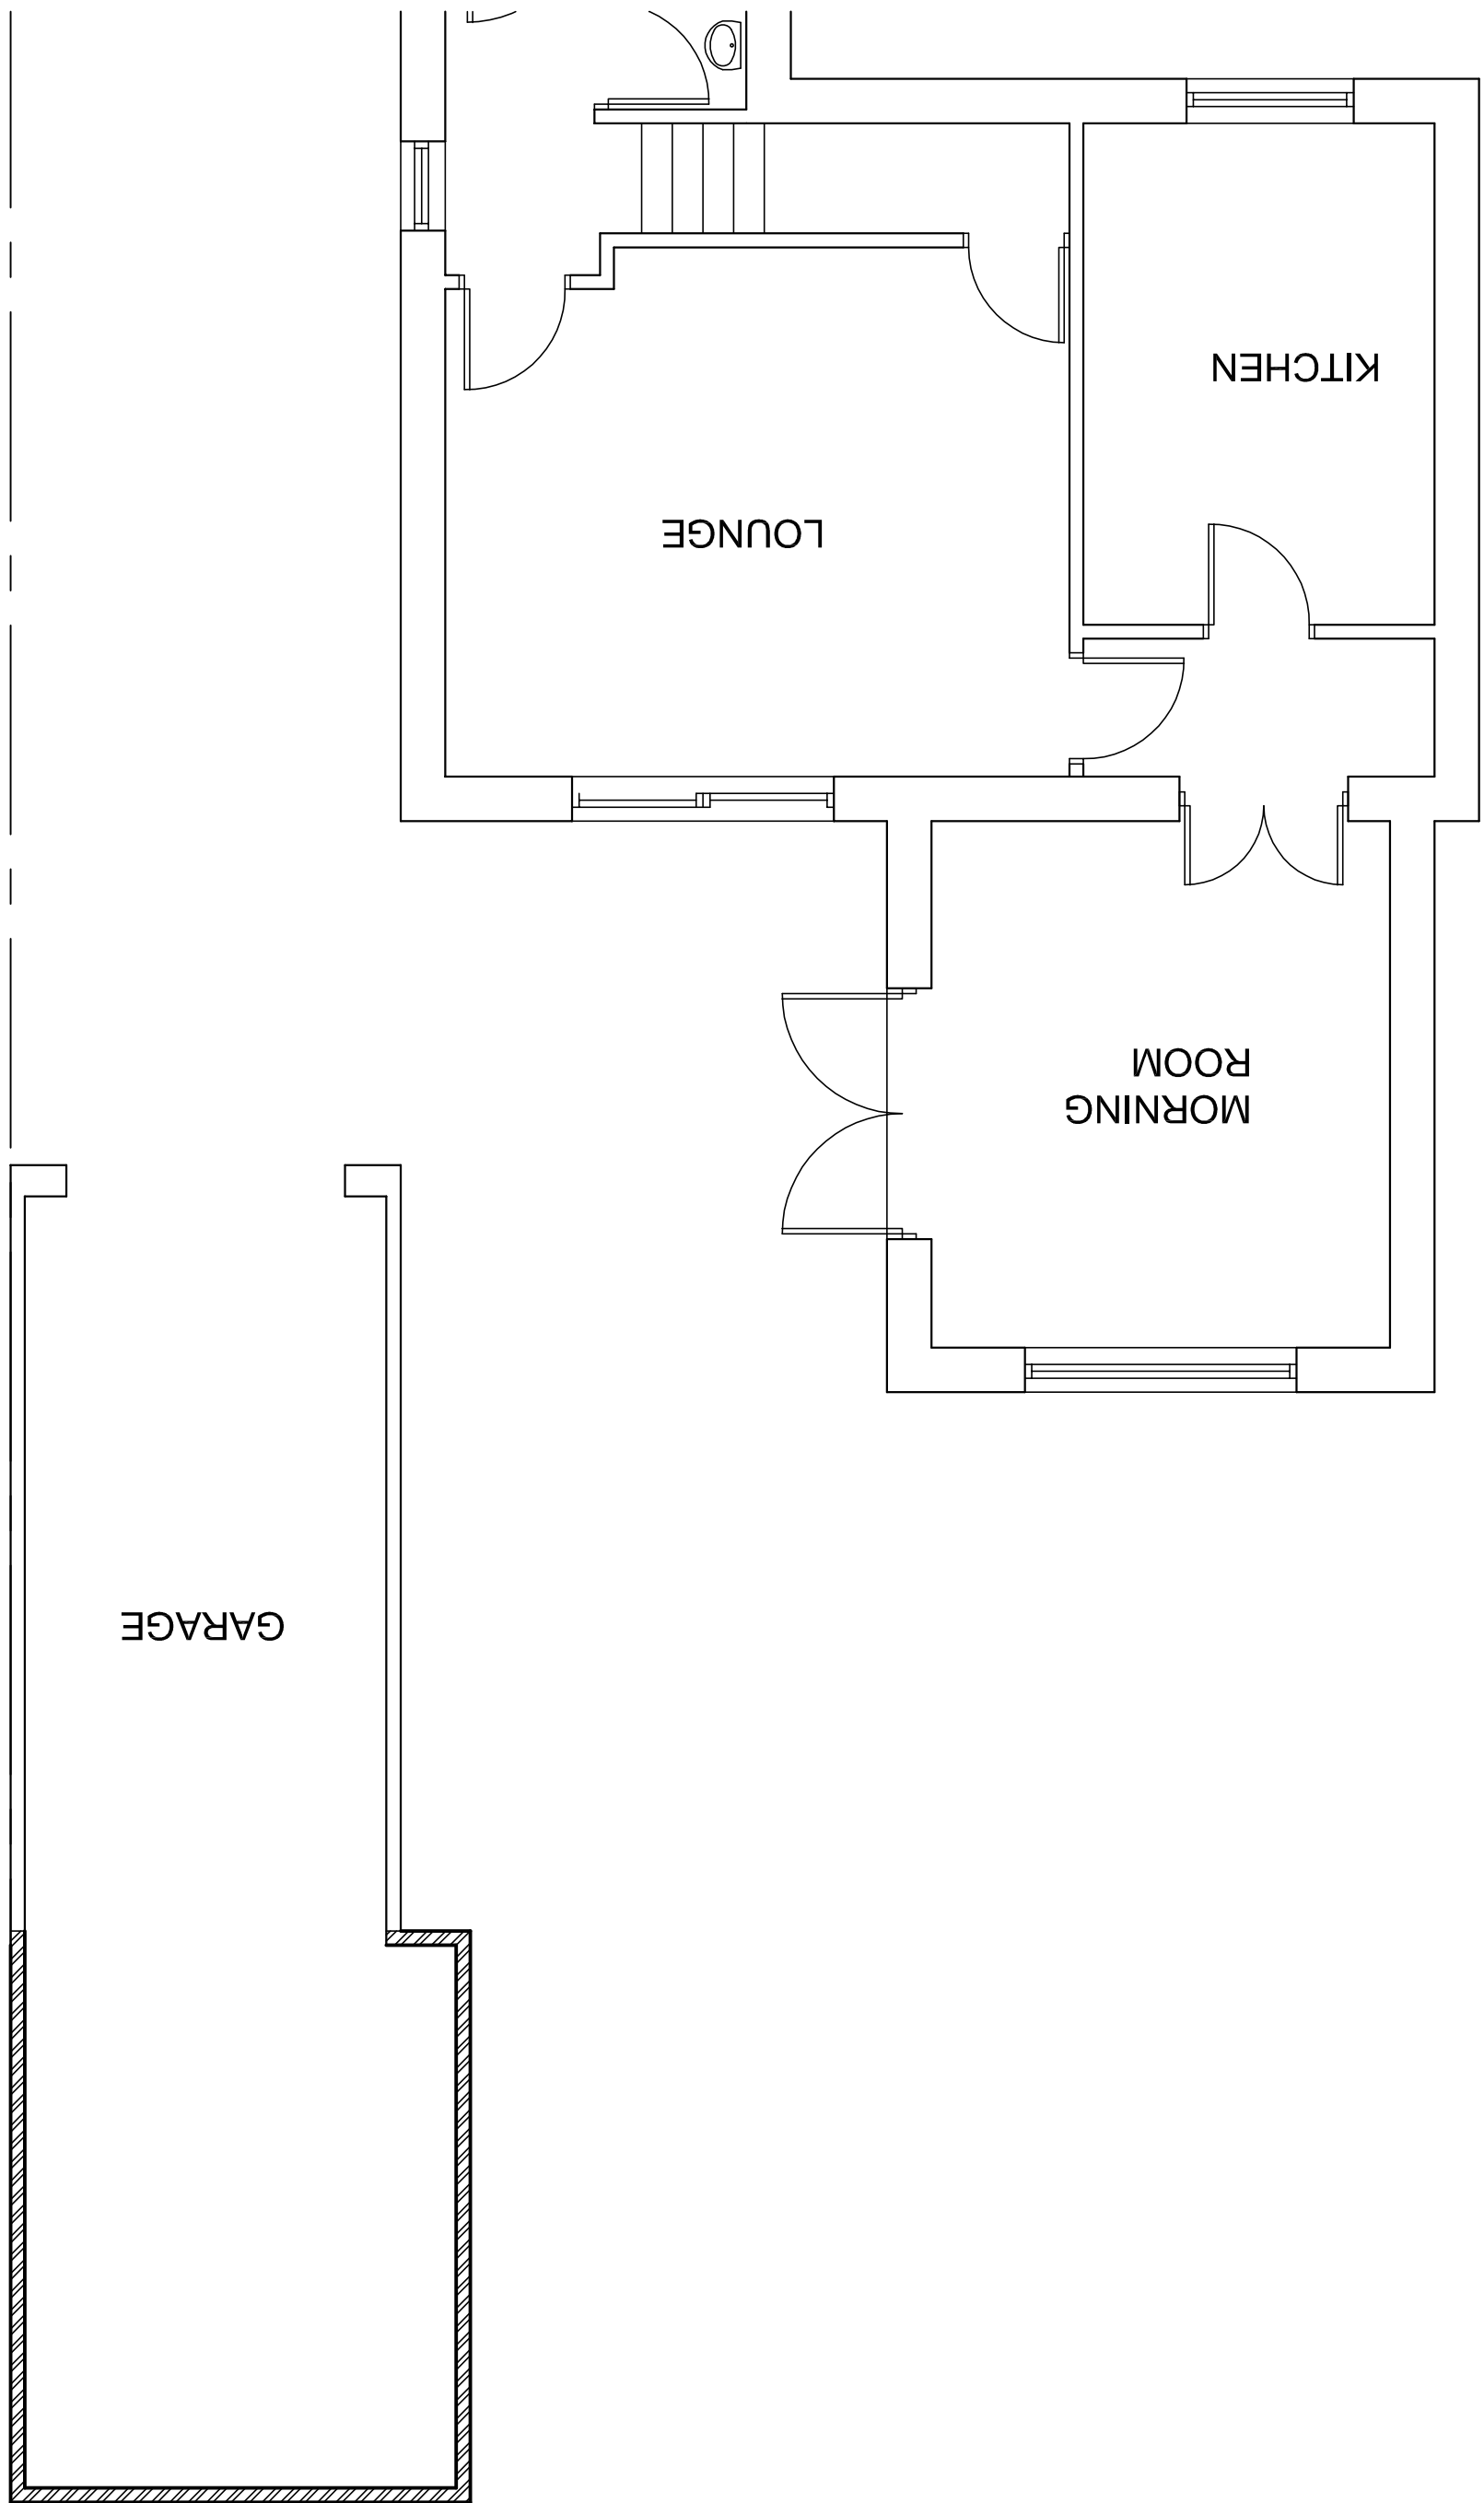

Mr 7 Mrs S BAMFORD
16 BLACK HORSE DRIVE,
STISTONE COMMON, BARNSELEY

PROPOSED GROUND FLOOR PLAN
1:50 SEPT 10 BAMFORD 04