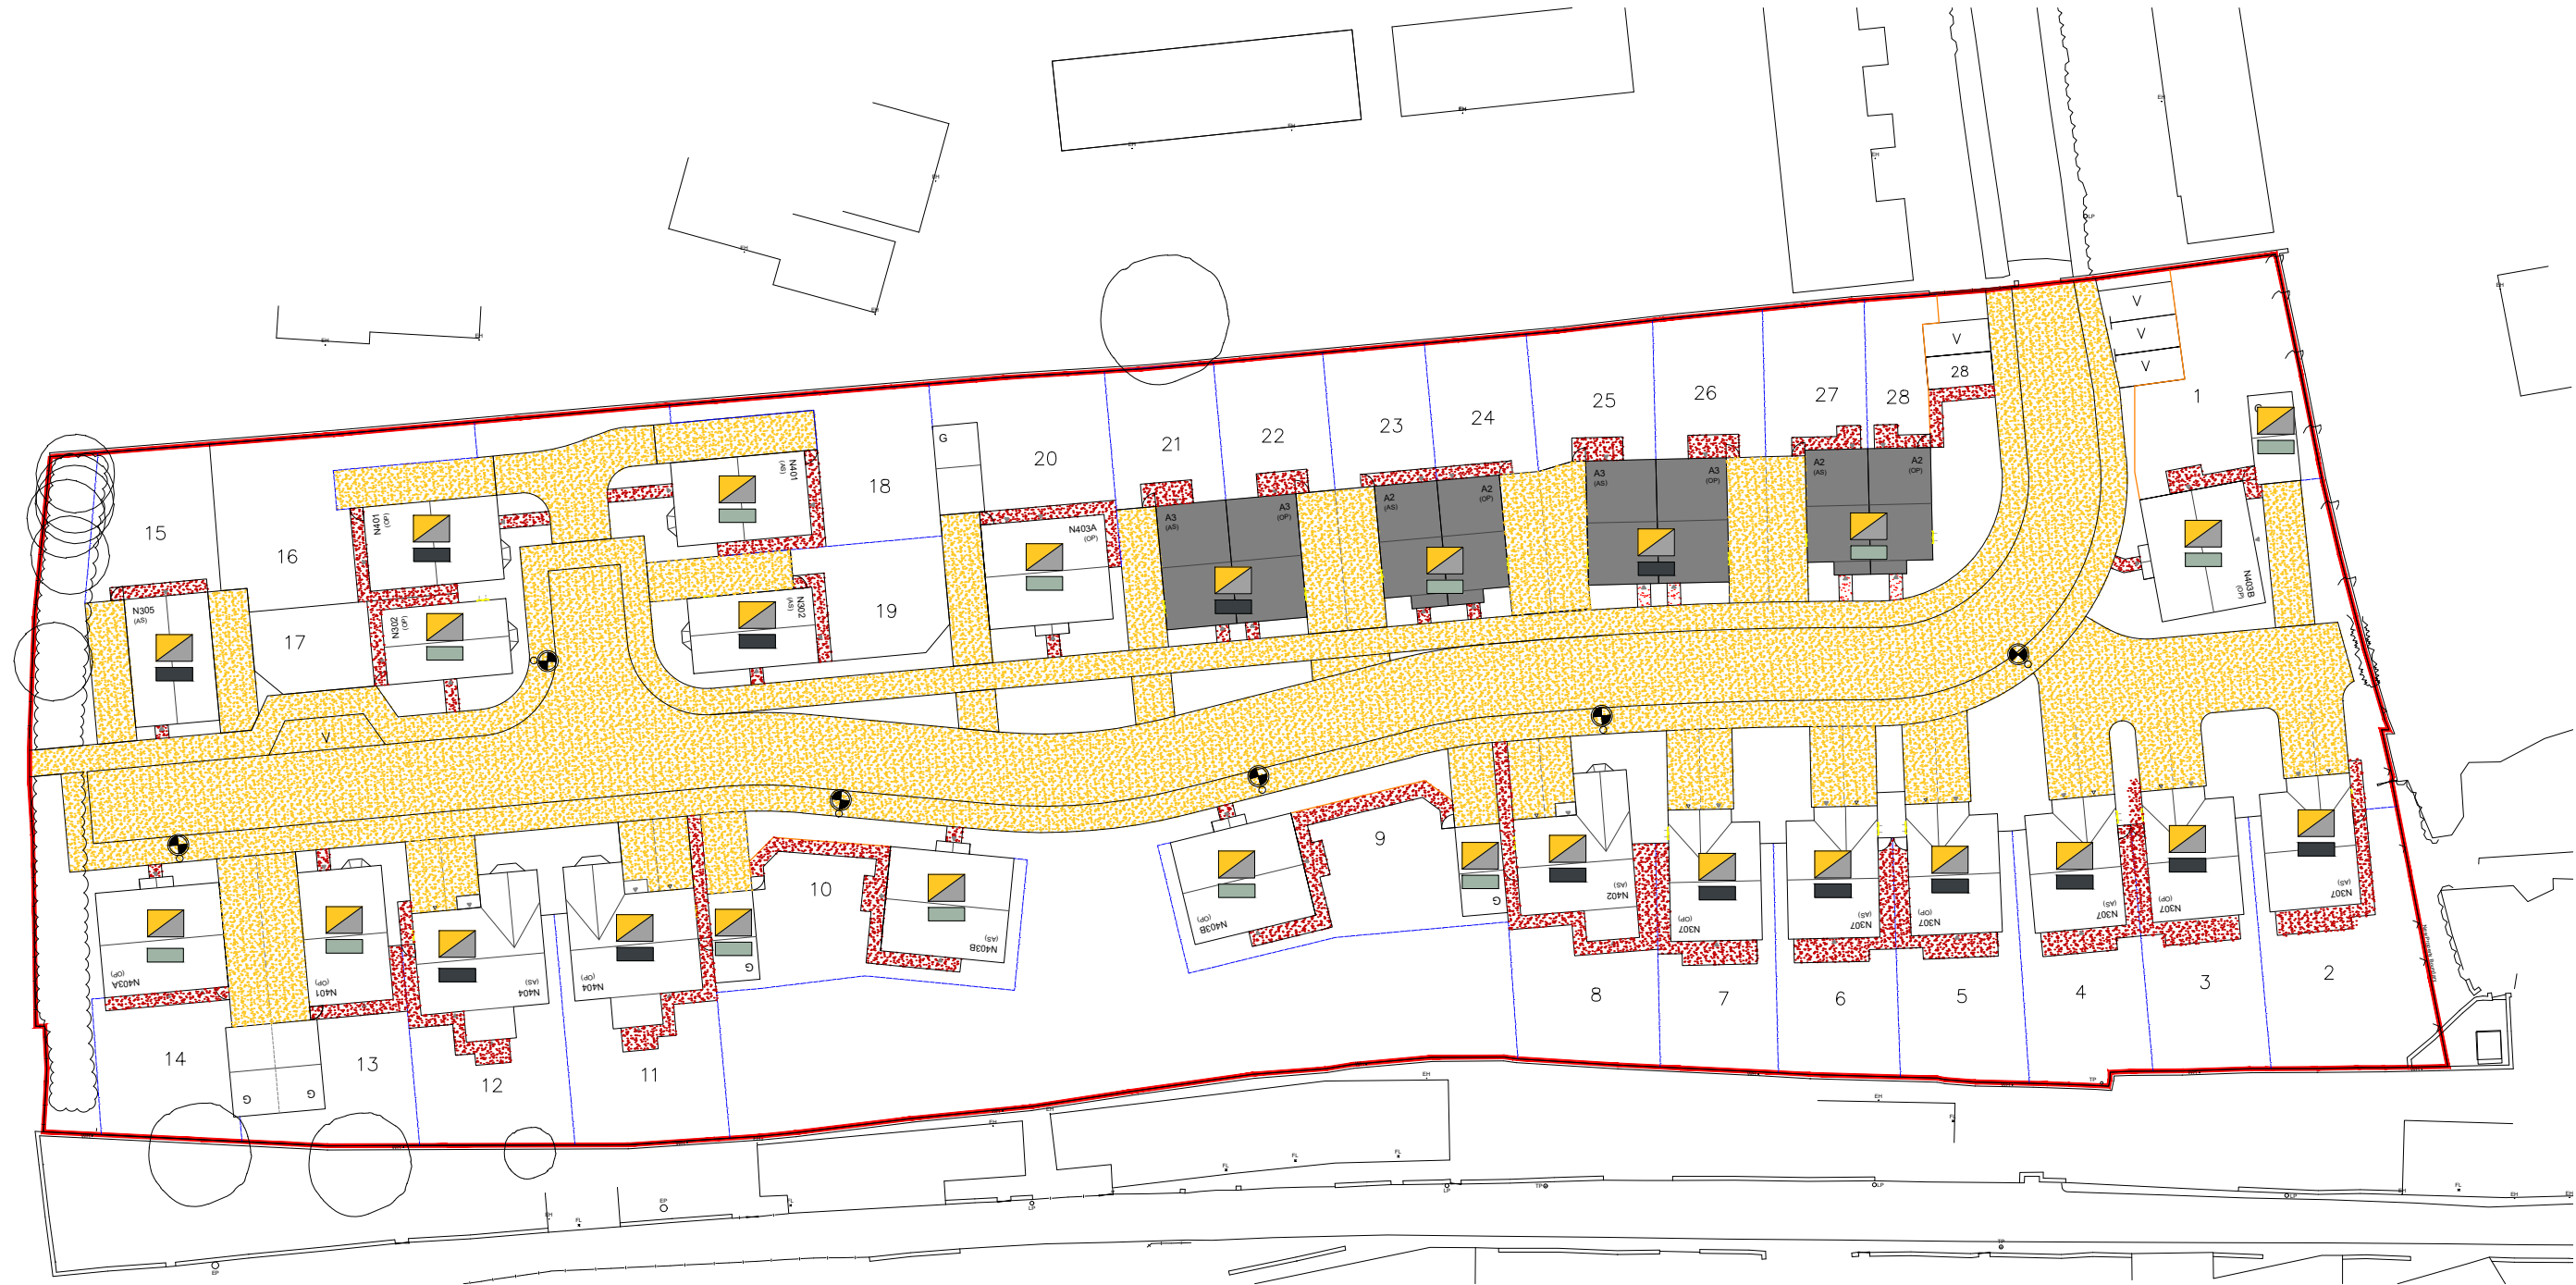


Key

See Enclosures drawing for fence and wall details

For detailed description see materials specification

Houses & Garages:

Rain water goods: Black uPVC half round section

Fascia & Soffits: White uPVC

Verges: Dry fix verge

Windows: White uPVC

Roofs: Basalt Grey Causeway riven roof tile - North Stone

Wall: Coursed Artificial Stone - Marshalls Cromwell Buff

Cills & Lintels: Artstone lintels - Artstone cills

Garage Door: Color to match front door

Front Doors: Anthracite composite

Chartwell Green composite

Side & Rear: GRP - white

Highways and Public Footpaths & Private Drives Black tarmac

Patios and private paths - Marshalls Richmond Smooth Natural Paving slabs 450x450

Date 24/08/22 07/09/22	Rev A B	Description Roof tile note amended. Door colour mix updated.	House Type	Thorpe Arch Grange			Scale @ A2	Date		
				Walton Road					1:500	02/03/22
				Thorp Arch						
			Drawing Title	LS23 7BA		Drawn		JL	Checked	
			Materials Schedule							
			Site							
			Thurlstone (28 Unit)							