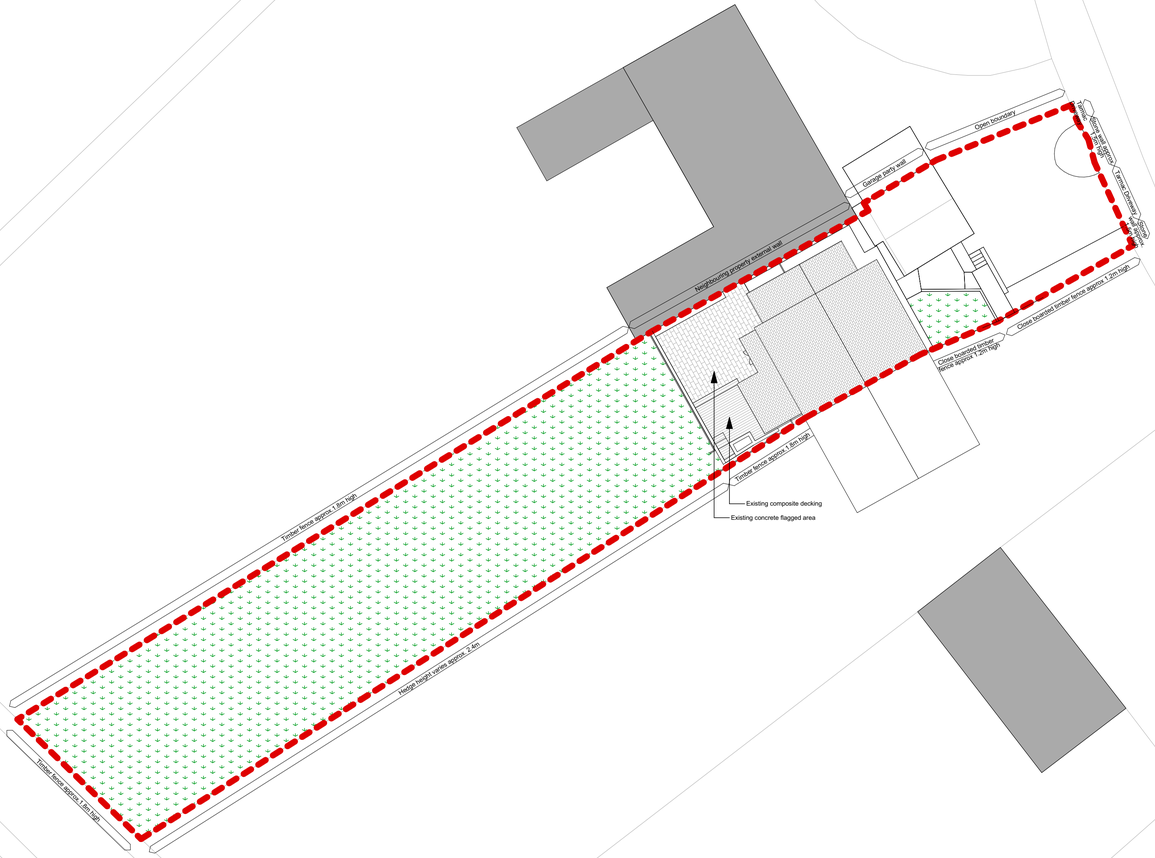

194.5m

N

NOTE
Drawing use for status issued for only. Feasibility & Planning drawings are not intended for construction or manufacture. J Mahoney Architects Ltd cannot accept any responsibility for issues arising due to this.

All dimensions to be checked on site and any discrepancies to be notified prior to the commencement of work.

Do not scale from this drawing. If in doubt ask

© J Mahoney Architects

Scale 1:200
0 5 10 15 20 25m

Approx Site Area as outlined in Red = 808.4 m² / 0.081 Ha

All areas estimated from existing drawings as provided by client and subject to confirmation by land survey

OS information shown from existing drawings

Rev	Revison Notes	Date	Initial
B	Notes added	13.04.23	JFM
A	Initial issue	31.03.23	JFM

status
PLANNING

J Mahoney Architects
Design & Planning

J Mahoney Architects,
25 Millstones, Oxspring
Sheffield, S36 8WZ

Tel: 07577572695
Email: Jmahoneyarchitects@gmail.com

client
Phil & Laura Brown

job title
Single Storey Rear Extension
Woonona, Sheffield Road
Oxspring, Sheffield
S36 8YW

drg title
Existing Site Layout

date	drawn
March 2023	JFM

scale	sheet
1:200	A1

drwg no & revision
PLB-JMA-ZZ-00-DR-A-(01)001B