

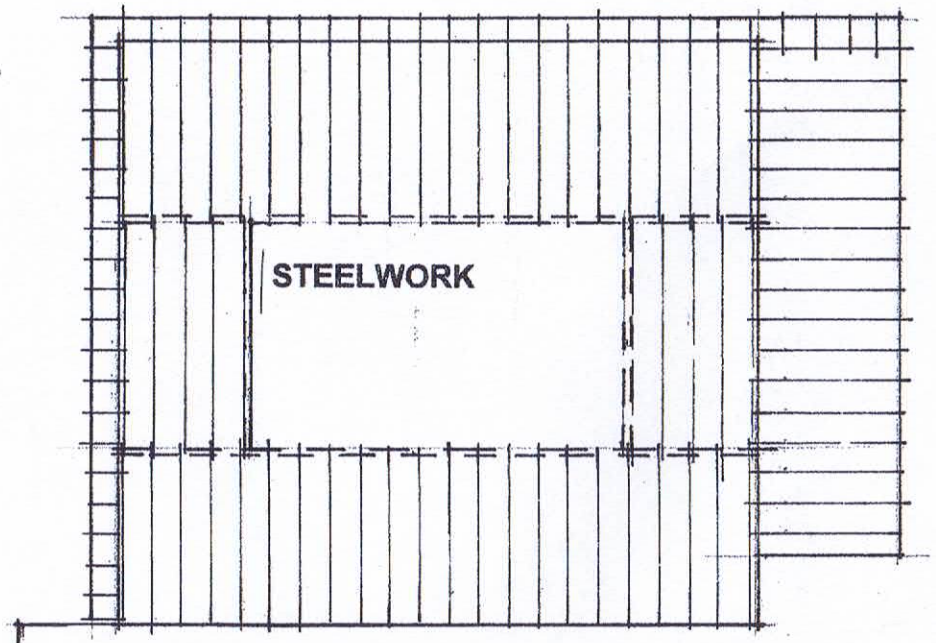


ROOF JOIST PLAN

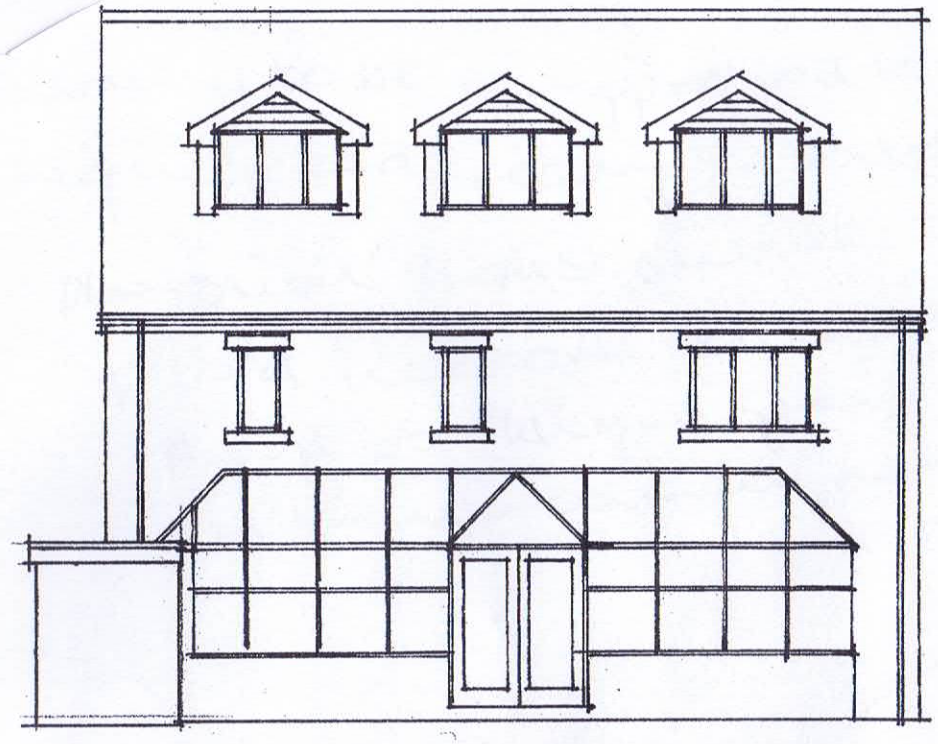


EXISTING REAR

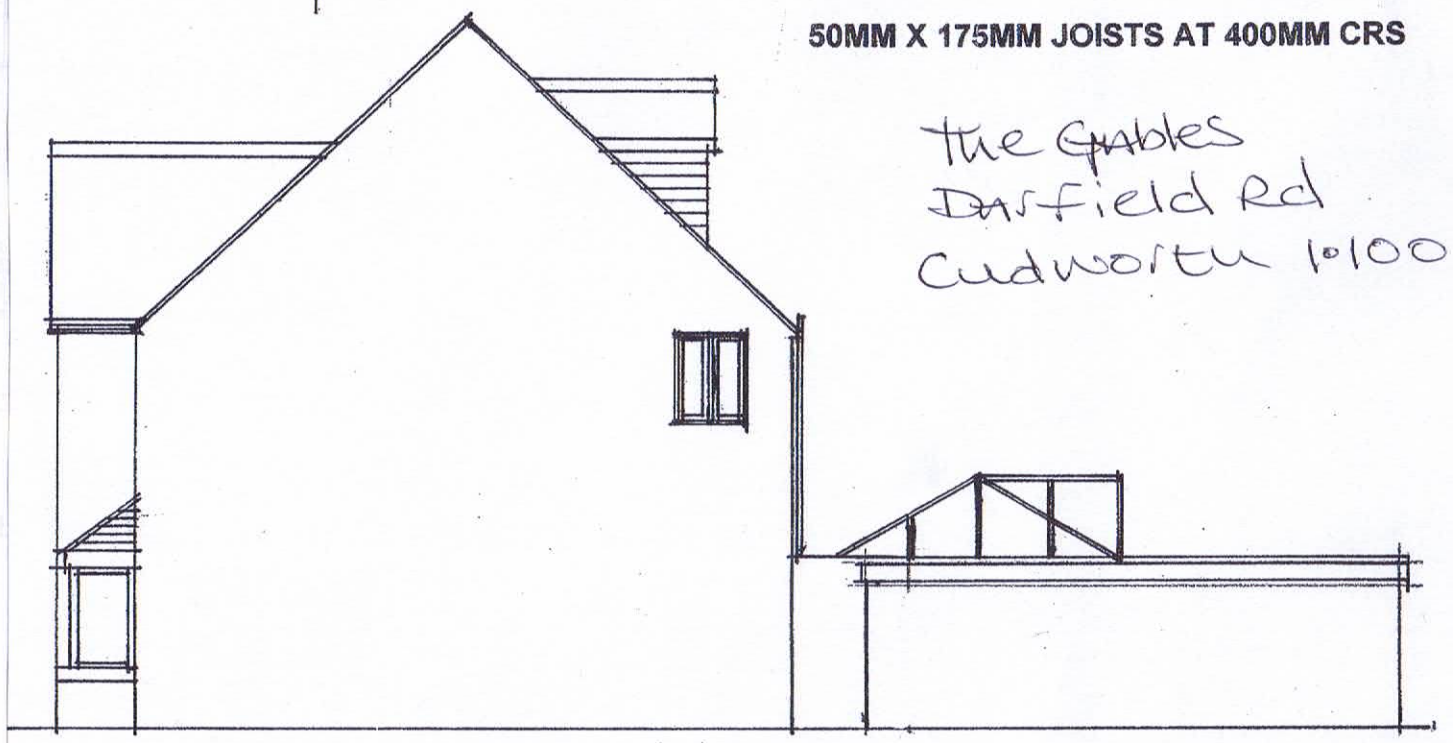

50MM X 175MM JOISTS AT 400MM CRS

The Gables
Darfield Rd
Cudworth 1:100

EXISTING SIDE

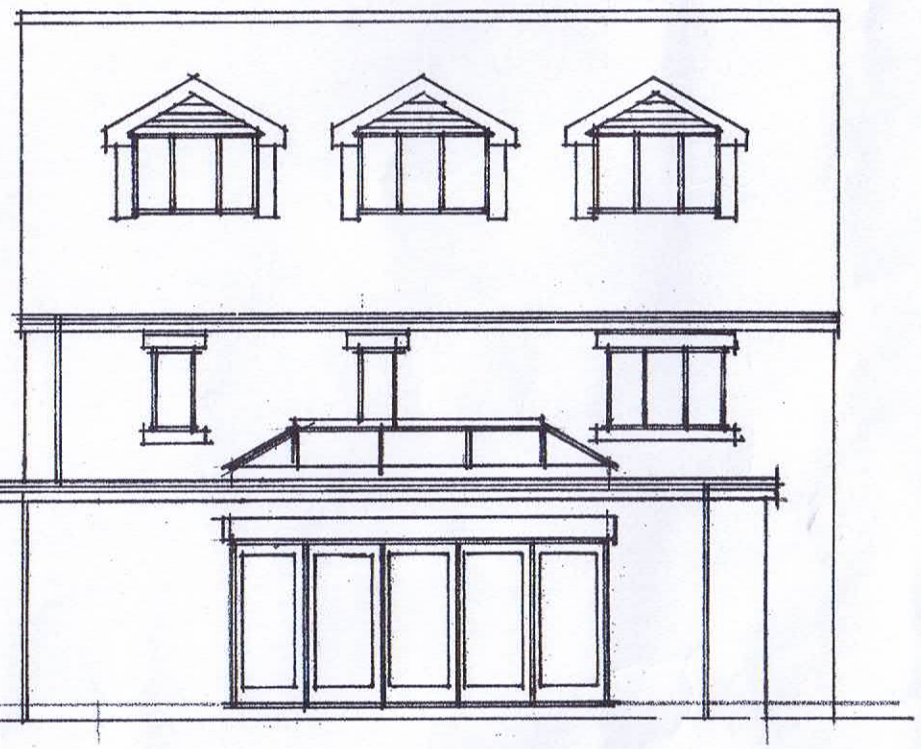

PROPOSED REAR