NOTES
The contractor is to check and verify all building and site dimensions, levels and sewer invert levels at connection points before tendering and work commences.
This drawing must be read with and checked against any structural or other specialist drawings provided.
The contractor is to comply in all respects with the current building regulations whether specifically stated on these drawings or not. Internal dimensions exclude plaster thickness.
Do not scale off this drawing.

PROPOSED FLOOR PLAN.

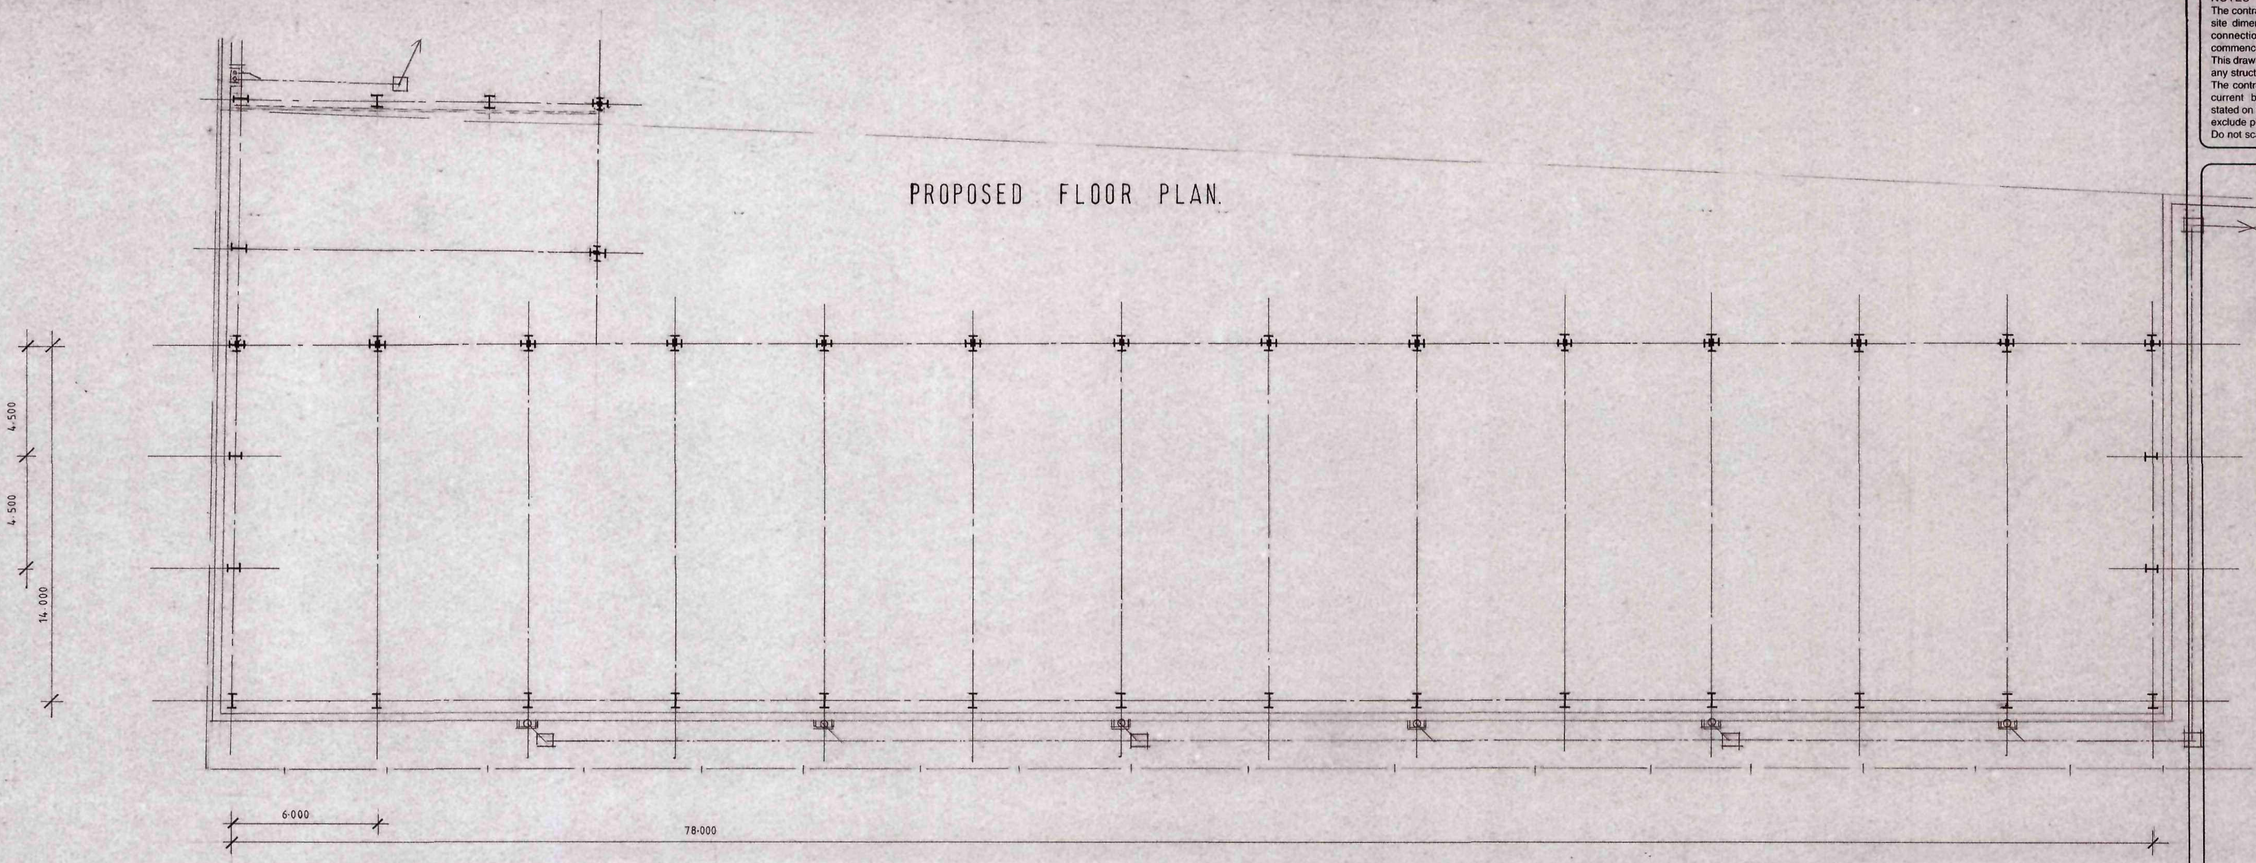

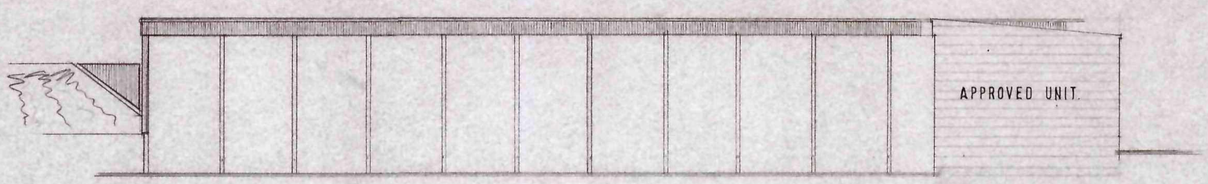

ELEVATION. C.

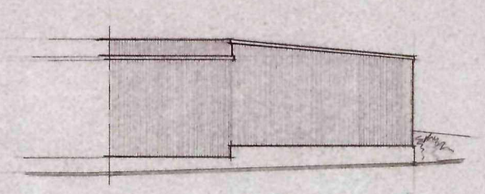

ELEVATION. D.

CMR
25 JUN 2008

© Copyright

Job Title	OPEN FRONT UNIT.
Client	GLASS RECYCLING U.K. LTD.
Drawing Title	LAYOUTS.

Drawn By	Date	Scale
I.W.	JUNE 08.	1:125 1:250

IAN WILLIAMS
DESIGN AND BUILD
FAIRFIELDS, CHURCH ROAD,
ALTOFTS, W. YORKS WF6 2NU
Telephone: 01924 893311

DRG. No. 100. 02. 06. 08.

CDS Ltd L8595

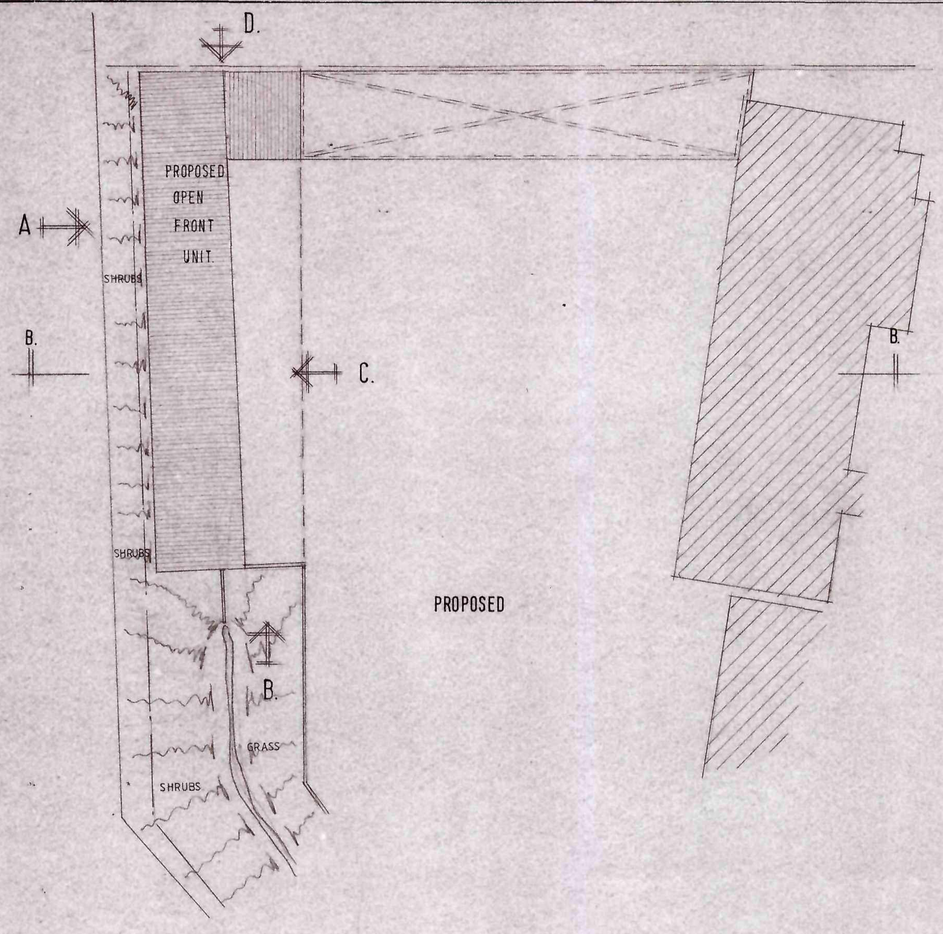

PROPOSED

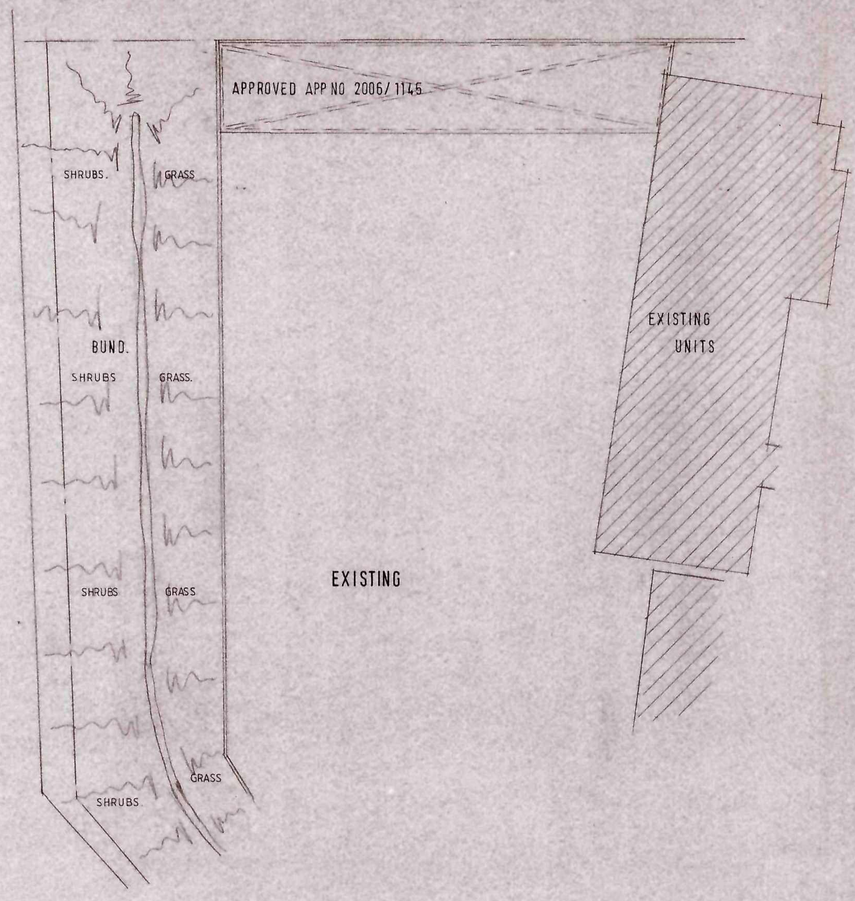

EXISTING

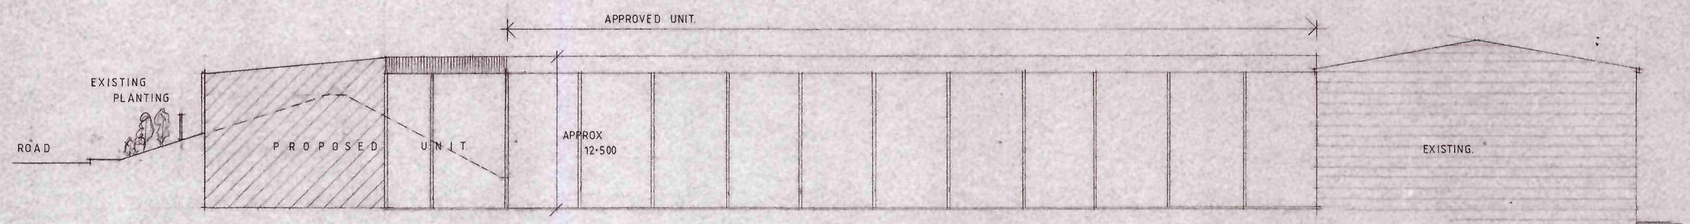

SECTION B.- B.

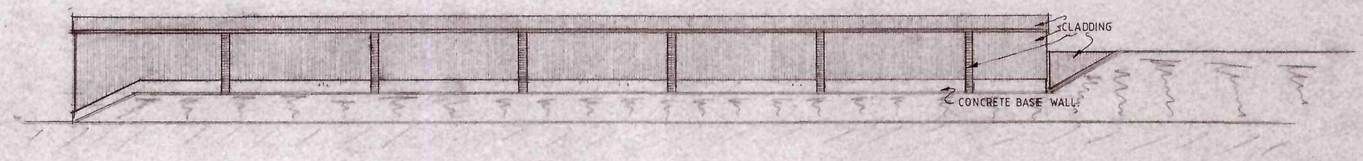

ELEVATION. A.

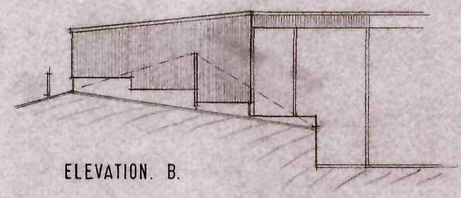

ELEVATION. B.

NOTES
The contractor is to check and verify all building and site dimensions, levels and sewer invert levels at connection points before tendering and work commences.
This drawing must be read with and checked against any structural or other specialist drawings provided.
The contractor is to comply in all respects with the current building regulations whether specifically stated on these drawings or not. Internal dimensions exclude plaster thickness.
Do not scale off this drawing.

CMR
25 JUN 2008

© Copyright

Job Title: OPEN FRONT UNIT.		
Client: GLASS RECYCLING U.K. LTD.		
Drawing Title: LAYOUTS.		
Drawn By: I.W	Date: MAY 08	Scale: 1:250 1:500

IAN WILLIAMS
DESIGN AND BUILD
FAIRFIELDS, CHURCH ROAD,
ALTOFTS, W. YORKS WF6 2NU
Telephone: 01924 893311

DRG. No. 100. 01. 05. 08.

CDS 1st LBMP