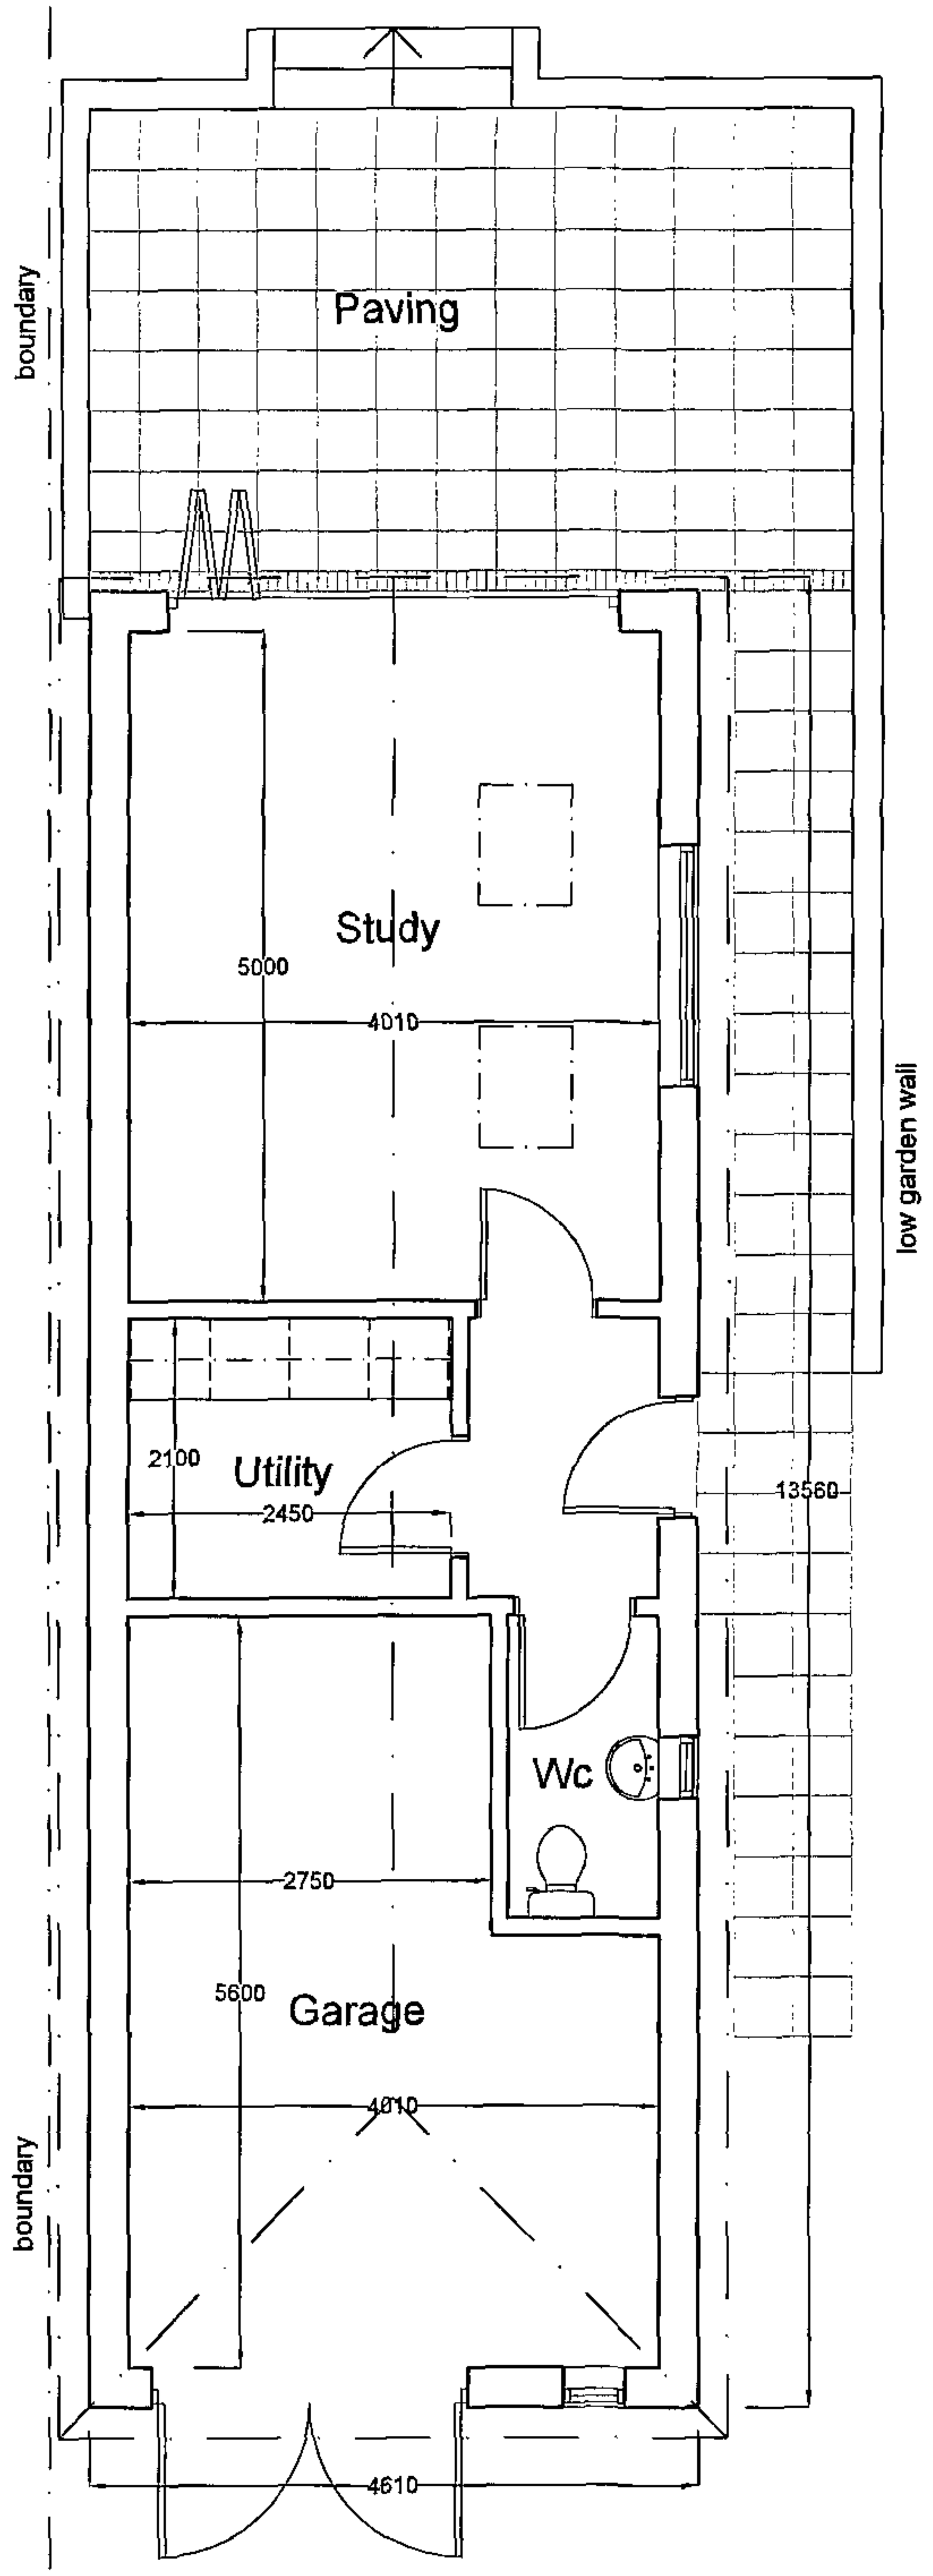

GENERAL NOTES:
1. New building to be constructed in brickwork to match the existing house.
2. New roof to be covered in plain roof tiles, type and colour to match existing house.
3. All gutters, downpipes, fascia's and barge boards etc to be uPVC - colour to match house, black for rainwater goods and white for fascia,s etc.

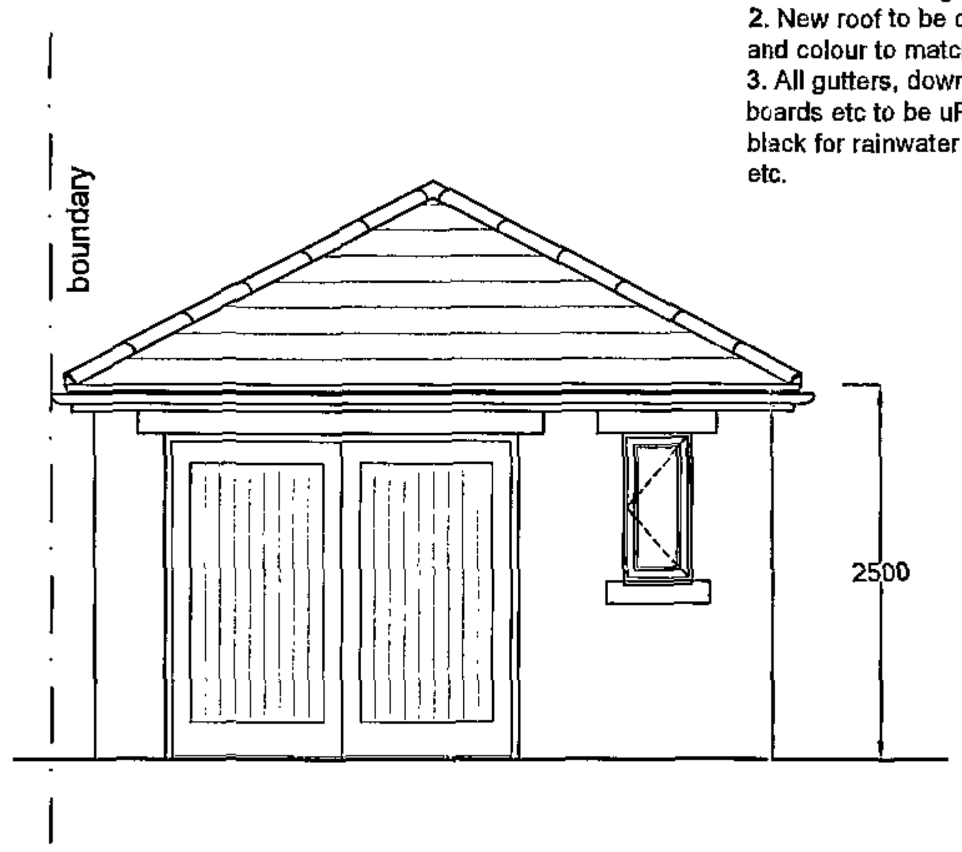

FRONT ELEVATION

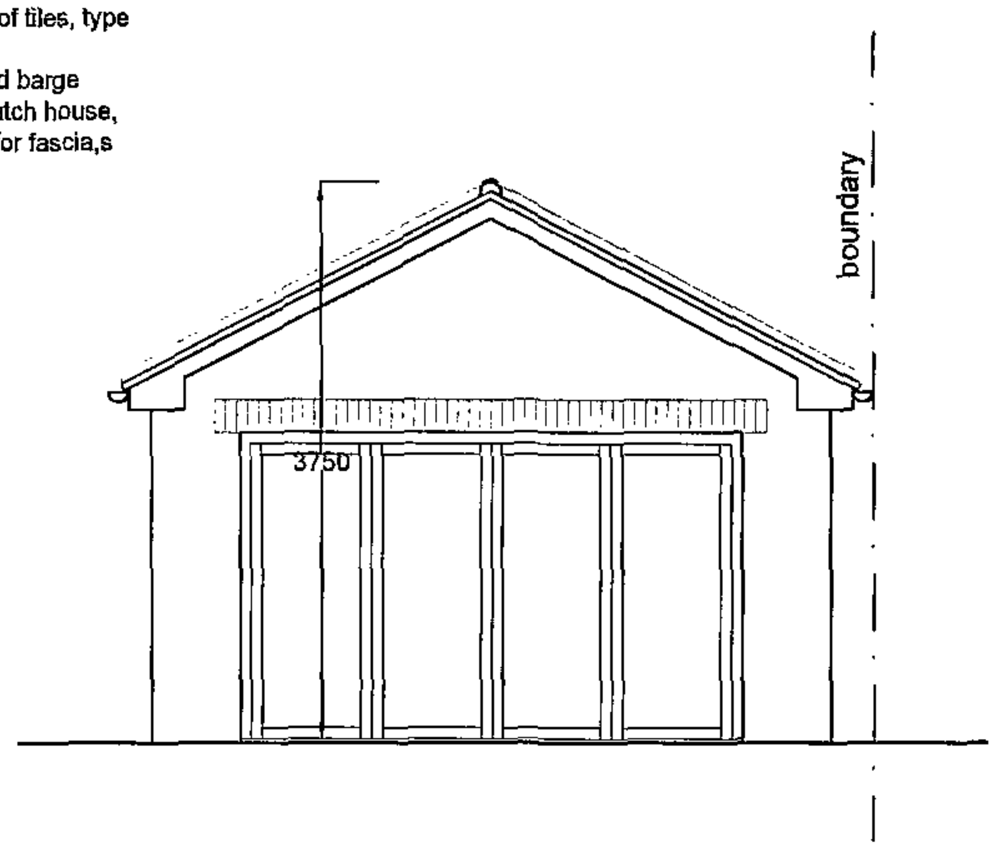

REAR ELEVATION

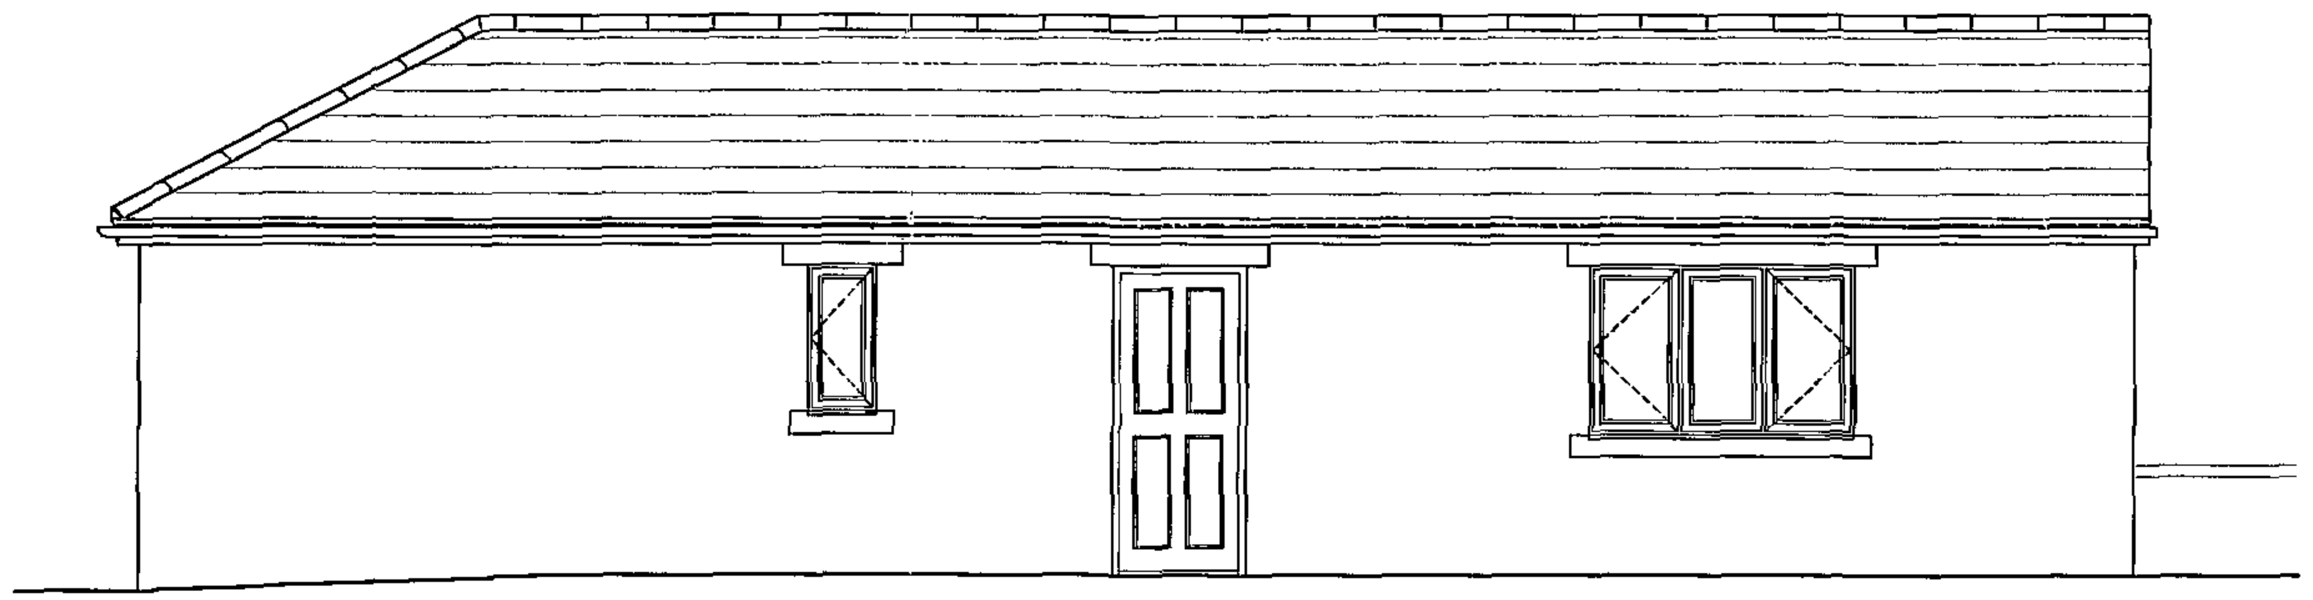

SIDE (GARDEN) ELEVATION

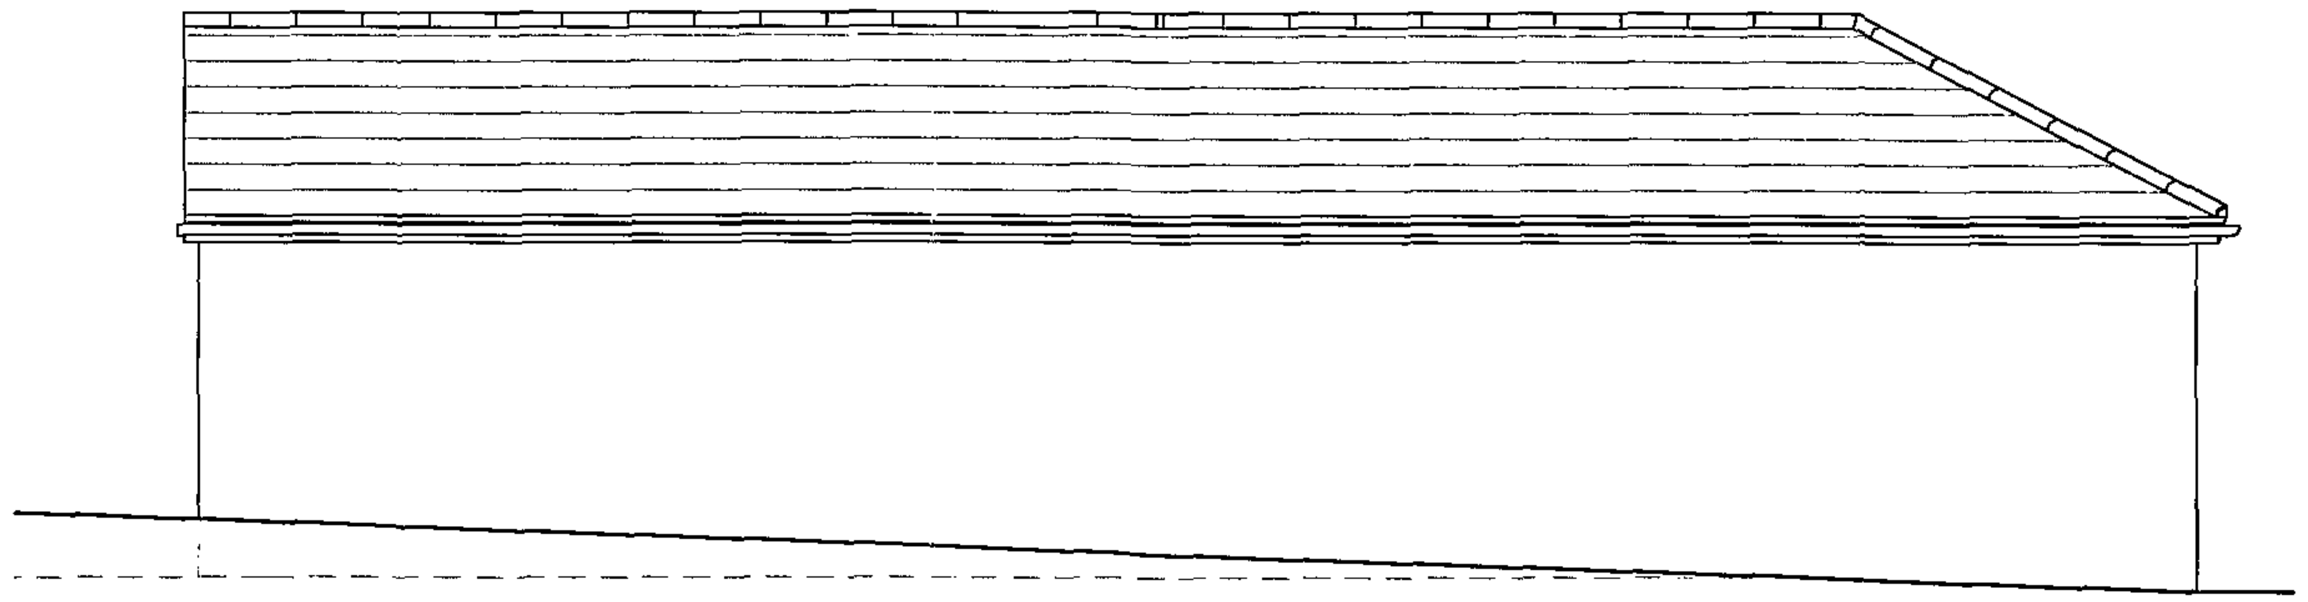

SIDE (BOUNDARY) ELEVATION

Rev.	Date	Initials	Comment

ABA architecture limited

Studio 5
Globe Works
Penistone Road
Sheffield S6 3AE
w . www.abaarchitecture.co.uk
t . 0114 201 5023 f . 0114 201 5027
architecture - interior design - project - management

Client
Mr & Mrs Richardson

Project
34 Mortimer Road
Cubley
Penistone
S36 9DF

Drawing Name	
Option -2 : Plan & Elevations	
Drawn By: AB	
Date: Oct 2008	Scale: 1:50 (@ A1)
Status: Sketch proposals	
Drawing no.: 08.615.04	Revision:

© copyright

This drawing is the copyright of ABA Architecture Limited. Copyright is reserved by them and the drawing is issued on condition that it is not copied, reproduced, retained or disclosed to any unauthorised persons, either wholly or in part without the written consent of ABA Architecture limited. This drawing has been prepared for presentation purposes consultants wishing to use the drawing for guidance must check all dimensions on site prior to finalising their element of work undertaken.