RED AREA APPLICATION Nº 2013/1097

BLUE AREA FUTURE APPLICATION

LAND
OFF SPRINGVALE ROAD
PARK SPRINGS
GRIMETHORPE

N

DRG Nº PS/1

SPRINGVALE ROAD

COMPOUND. FOR DISMANTLING UNIT

16 x 48

D

D

① OFFICE/ TOILETS

YARD

② D

3.0

13

③ D

15

FENCE.

GATE

CUSTOMER CARS

STAFF CARS.

BOUNDARY

④ (60 x 20)

⑤ (60 x 20)

20 20 20

ROAD.

C5

C1

0 2 4 6 8 10 12 14 16 18 20 m


OS Mastermap
01 July 2013, ID: BW1-00240321
www.blackwellmapping.co.uk

1:500 scale print at A3, Centre:
441011 E, 408555 N

©Crown Copyright. Licence no. 100041040

Mapping sourced from Ordnance Survey

BLACKWELL'S
www.blackwellmapping.co.uk
TEL: 0114 268 7658
maps.sheffield@blackwell.co.uk

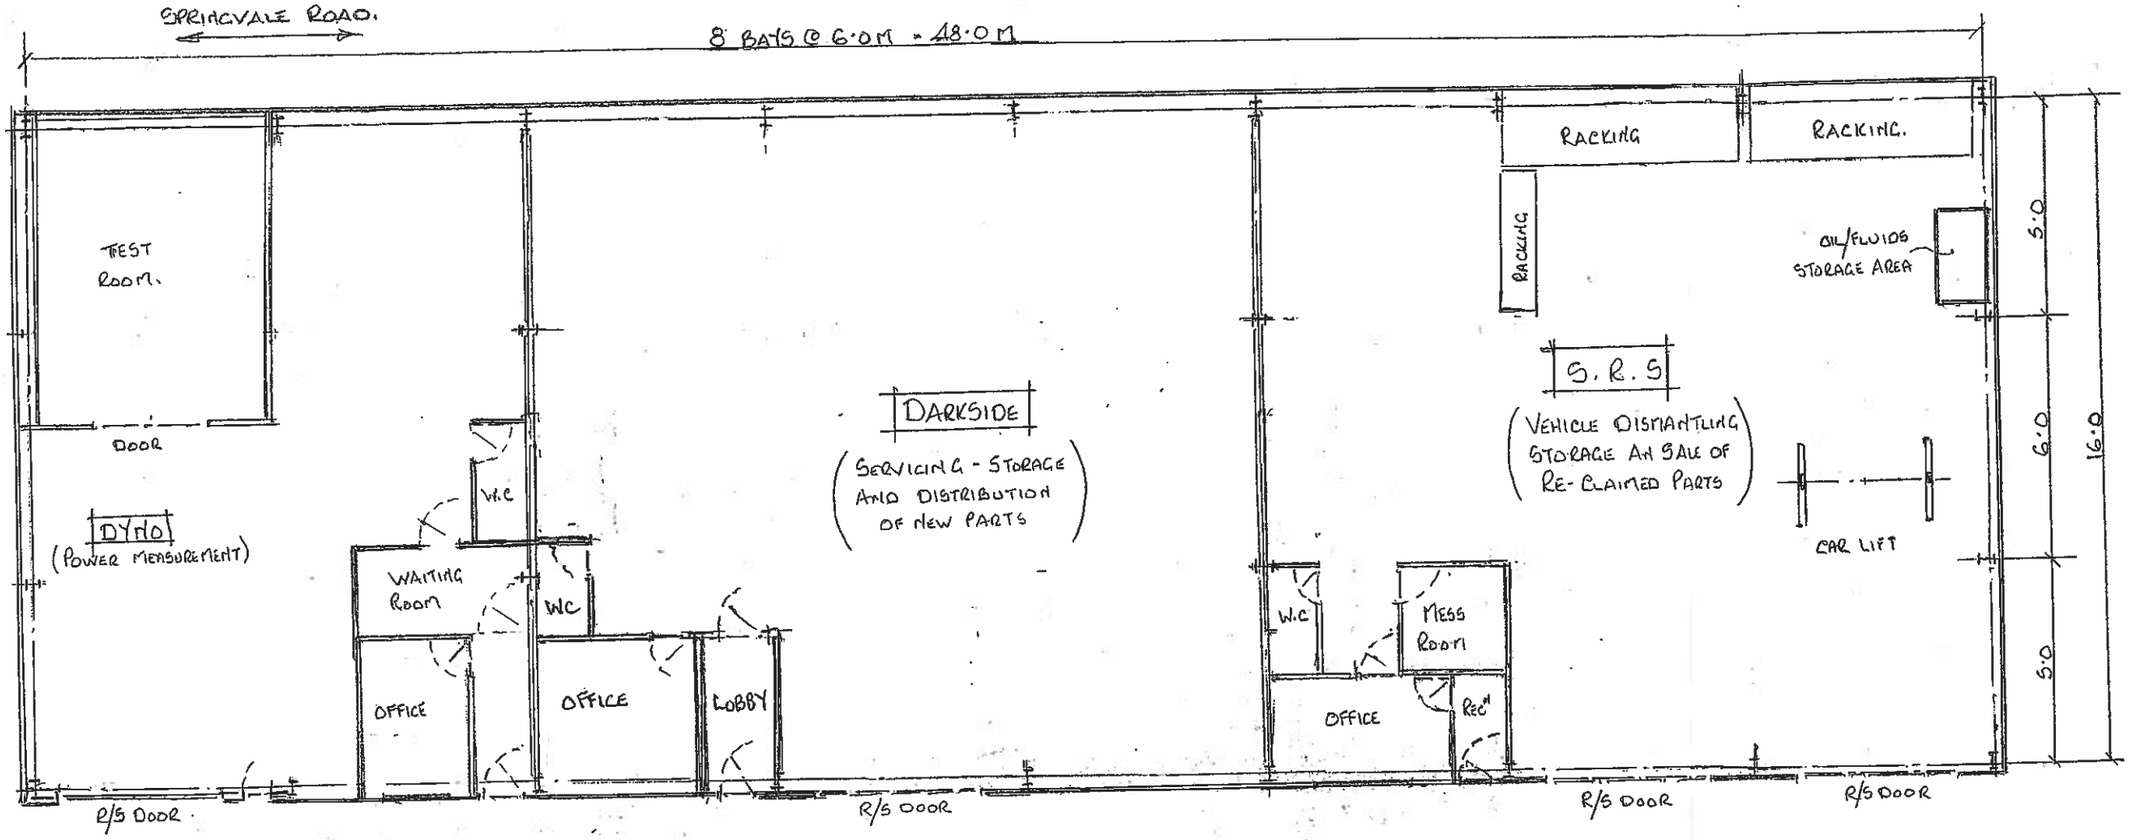

PROVISIONAL LAY-OUT

PROPOSED INDUSTRIAL UNIT
SPRINGVALE ROAD
PARK SPRINGS - GRIMETHORPE
GROUND FLOOR LAY-OUT
SCALE 1:150