

PLAN REFERRED TO :-


(SCALE 1/500)

OFFICE COPY  
SYK 80545



BROADWAY

NEW ROAD.

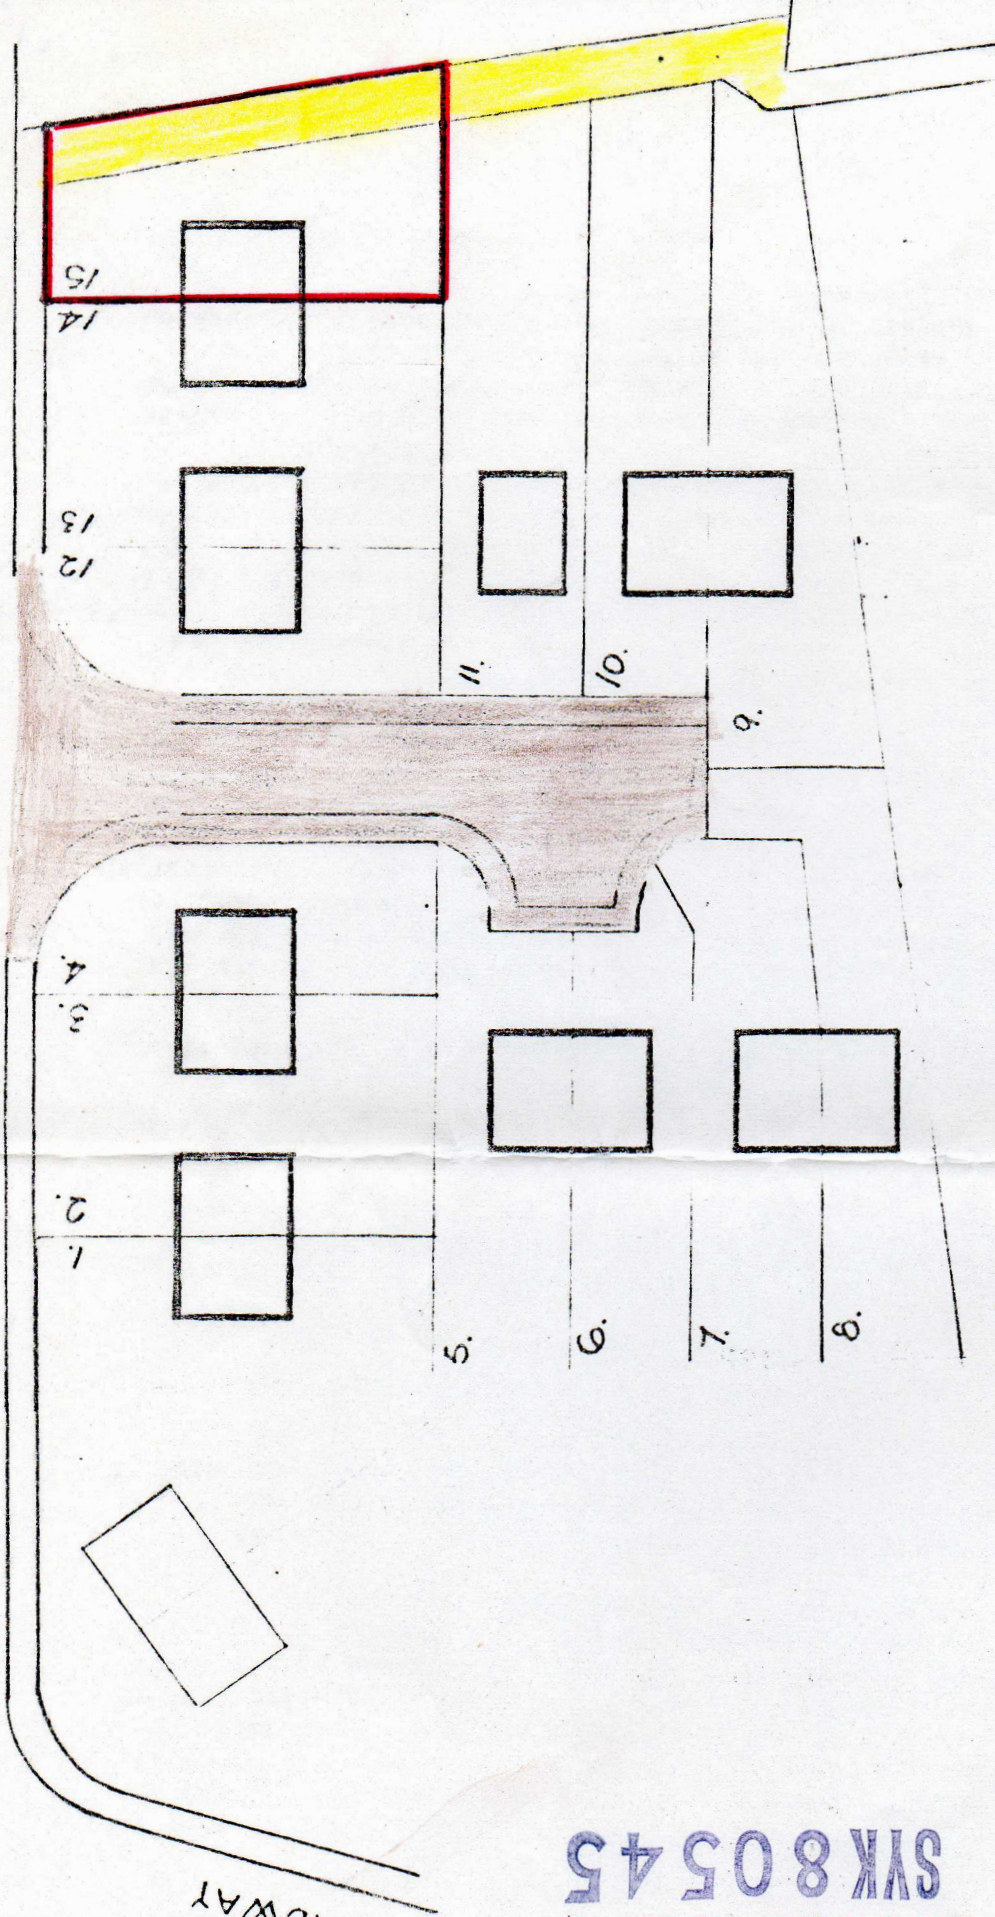

S. E. Kingdon  
D. Kingdon

pl. addg.

Kingdon