
CIVIL / STRUCTURAL DESIGN RISK MANAGEMENT

Abnormal or unusual residual risks associated with the design outcomes shown on this drawing are:-

RSK LDE LTD has followed its Design Risk Management process for Hazard Elimination and Risk reduction in developing the designs shown on this drawing.
Abnormal or unusual residual risks may be shown above where it is considered that such risk may not normally be expected by competent persons engaged on work of this nature or type.

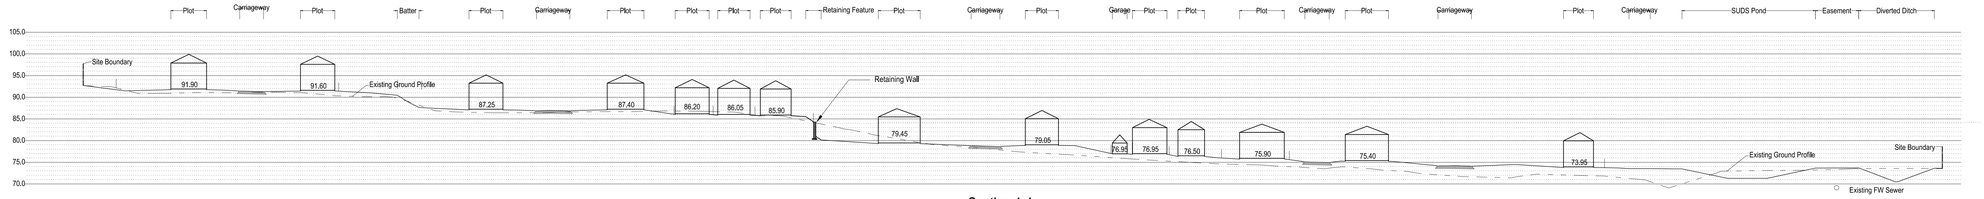

Section 1-1

Scale 1:500

Section 2-2

Scale 1:500

Rev.	Date	Amendment	Drawn	Chkd.	Appd.
P3	03.04.14	Layout updated as requested by client	MAR	CB	
P2	28.03.14	Details added to plan	MAR	CB	
P1	20.02.14	First tissue	MAR	CB	

RSK
LAND & DEVELOPMENT ENGINEERING LTD

Spring Lodge
172 Chester Road
Helsby
Cheshire, WA6 0AR
United Kingdom

Tel: +44 (0) 1928 726006
Fax: +44 (0) 1928 725633
Email: lde@rsk.co.uk
Web: www.rsk.co.uk

Client

Harworth Estates

Project Title

North Gawber

Drawing Title

Site Sections

Drawn	Date	Checked	Date	Approved	Date
MAR	FEB 14	CB	FEB 14		

Scale	Orig Size	Dimensions
As Shown	A0	

Project No.	Drawing File
880442	

Drawing No.	Rev.
40-03	P3

Scale
0 10 20 30 40 50m

File Location: L:\201 JOBS (JT)\880442 - NORTH GAWBER\HARWORTH\GRAPHWPTA\STRUCT\REVIS\SECTIONS.DWG