


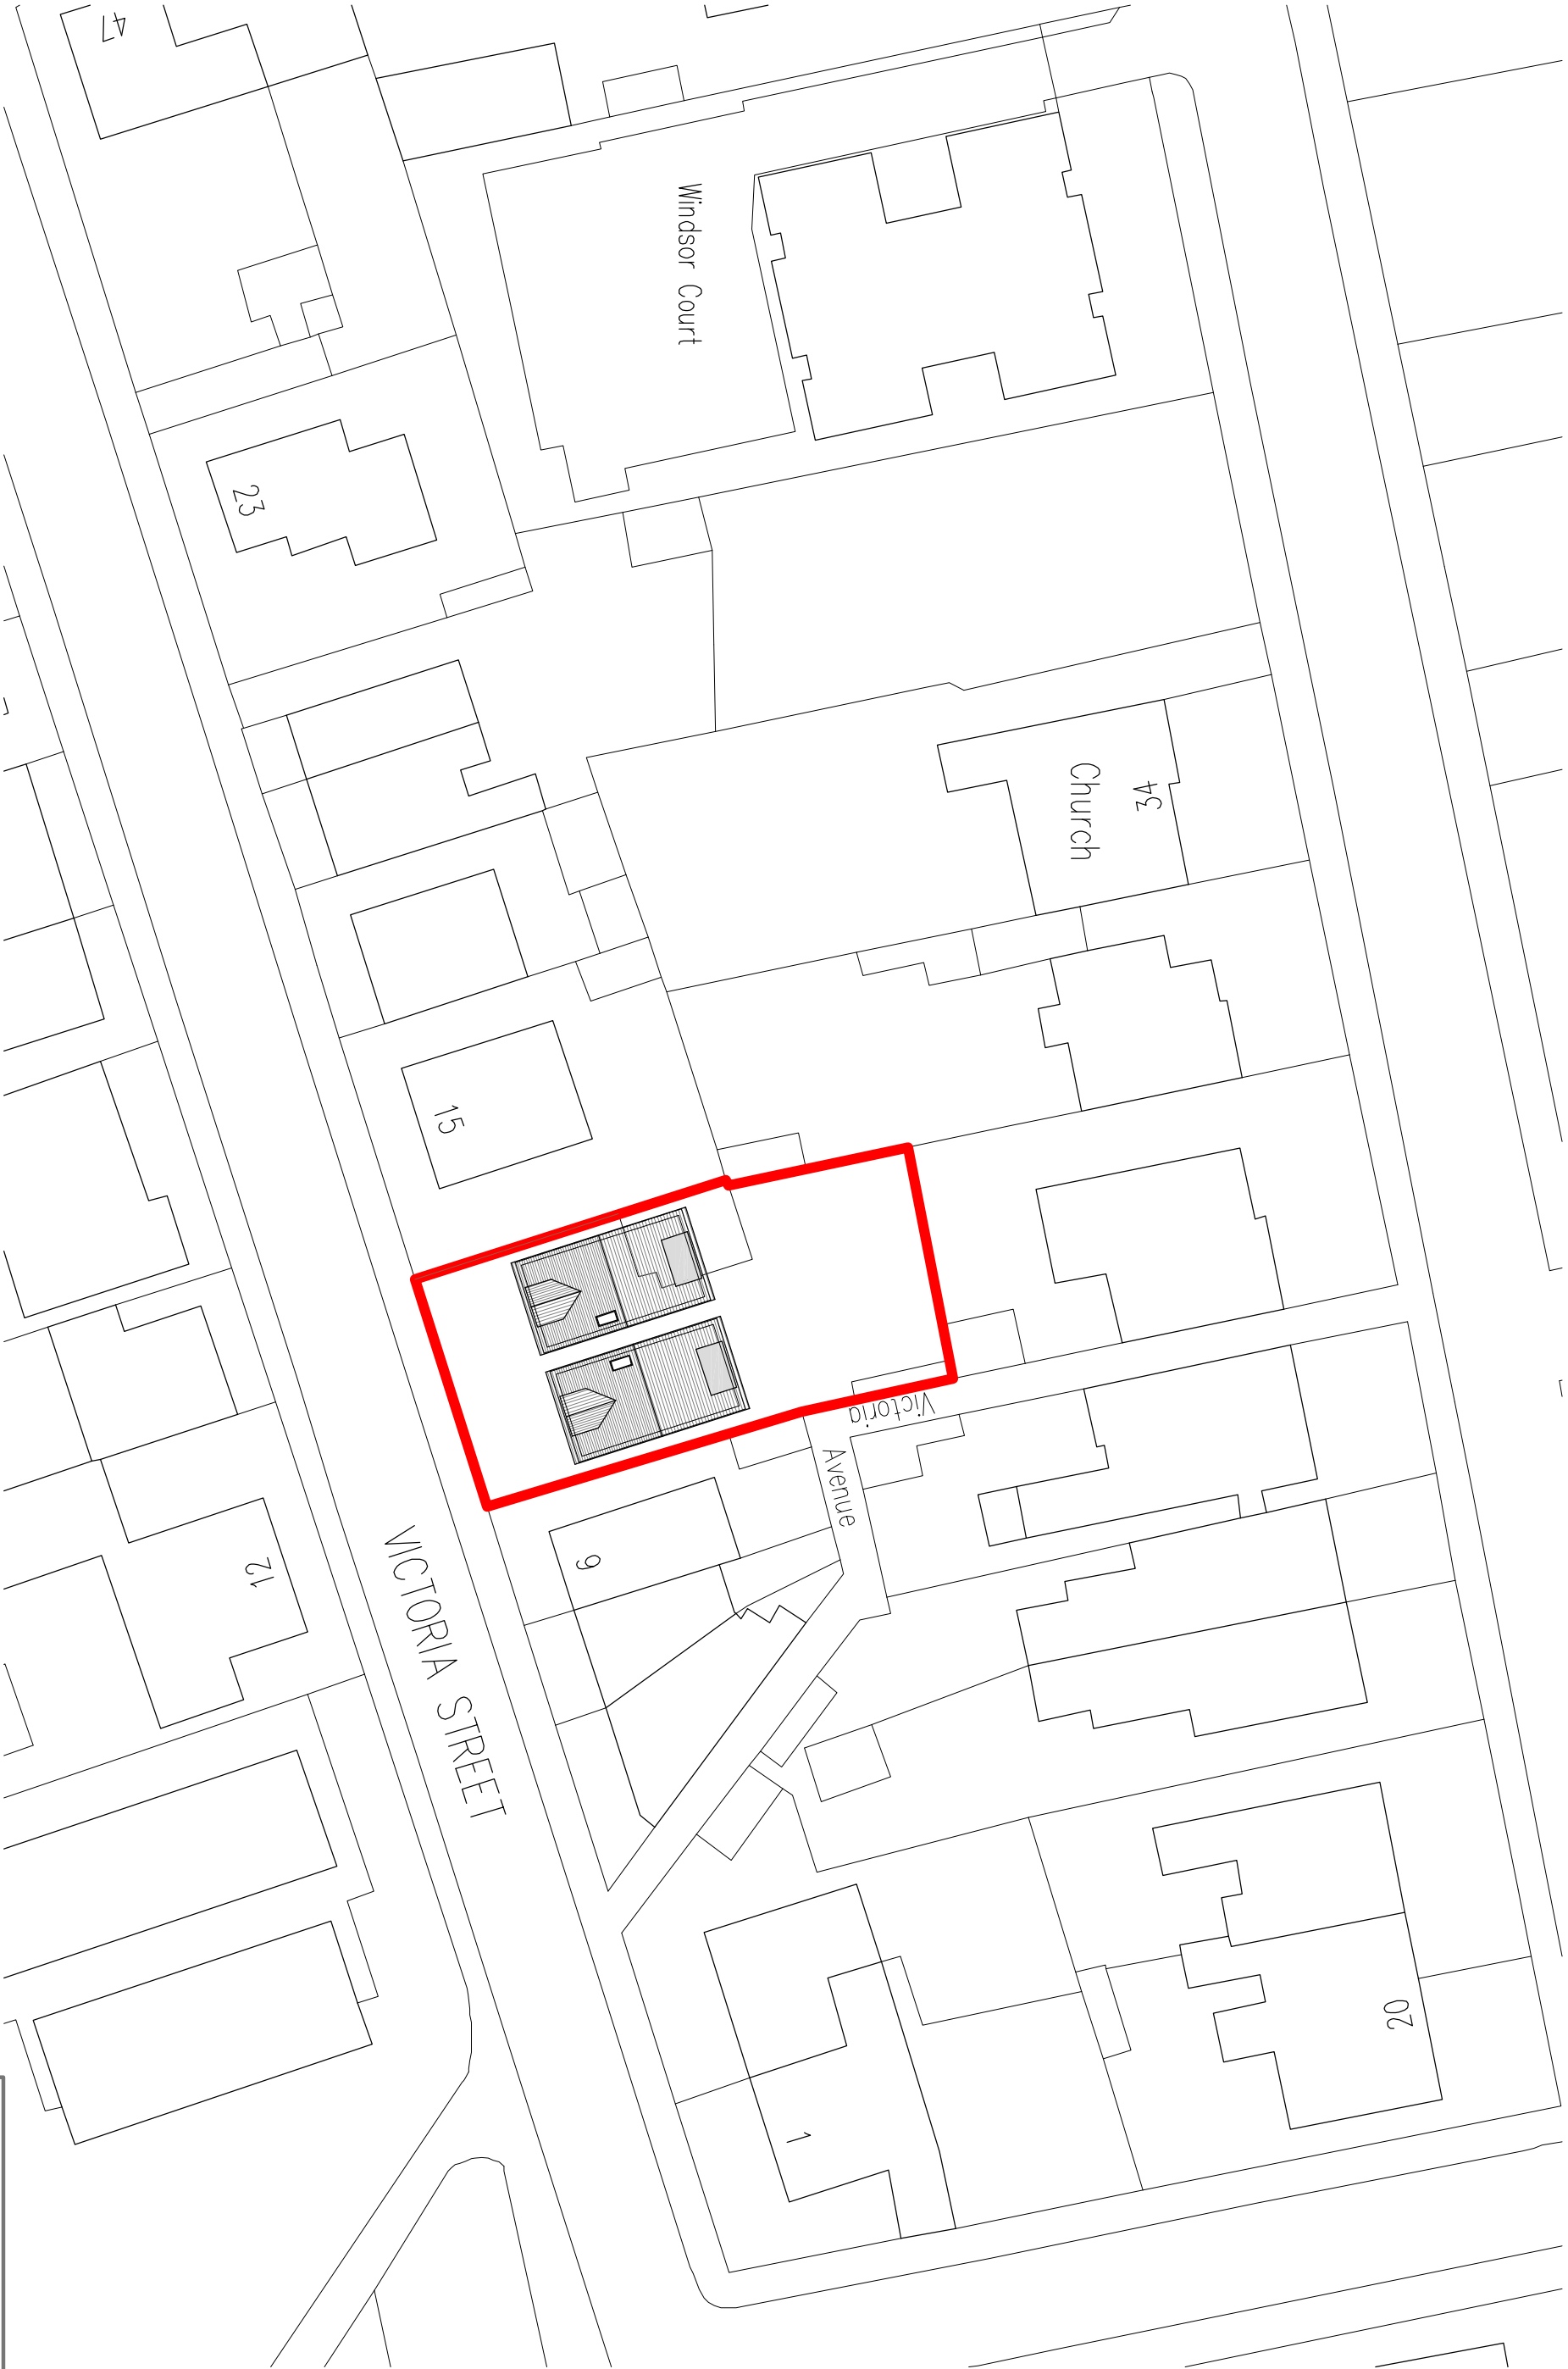

Project : Proposed 2 No. Dwellings, Land Adjoining 30
Victoria Road

Drawing: Location Plan

Dwg No: 001

Date: 14-11-19

Scale : 1/200

Rev: 0