


existing hedges along boundaries to be retained and bolstered as required boundary with petrol station to have additional 2m high close boarded fence boundary between rear gardens of rockley ave. to have 2m high close boarded fence. entrance gates to parking to be electrically operated to provide a secure environment. front gardens to have timber knee rail around boundary soft landscape areas around parking area to be planted with trees and shrubs, details to be submitted in detailed application.

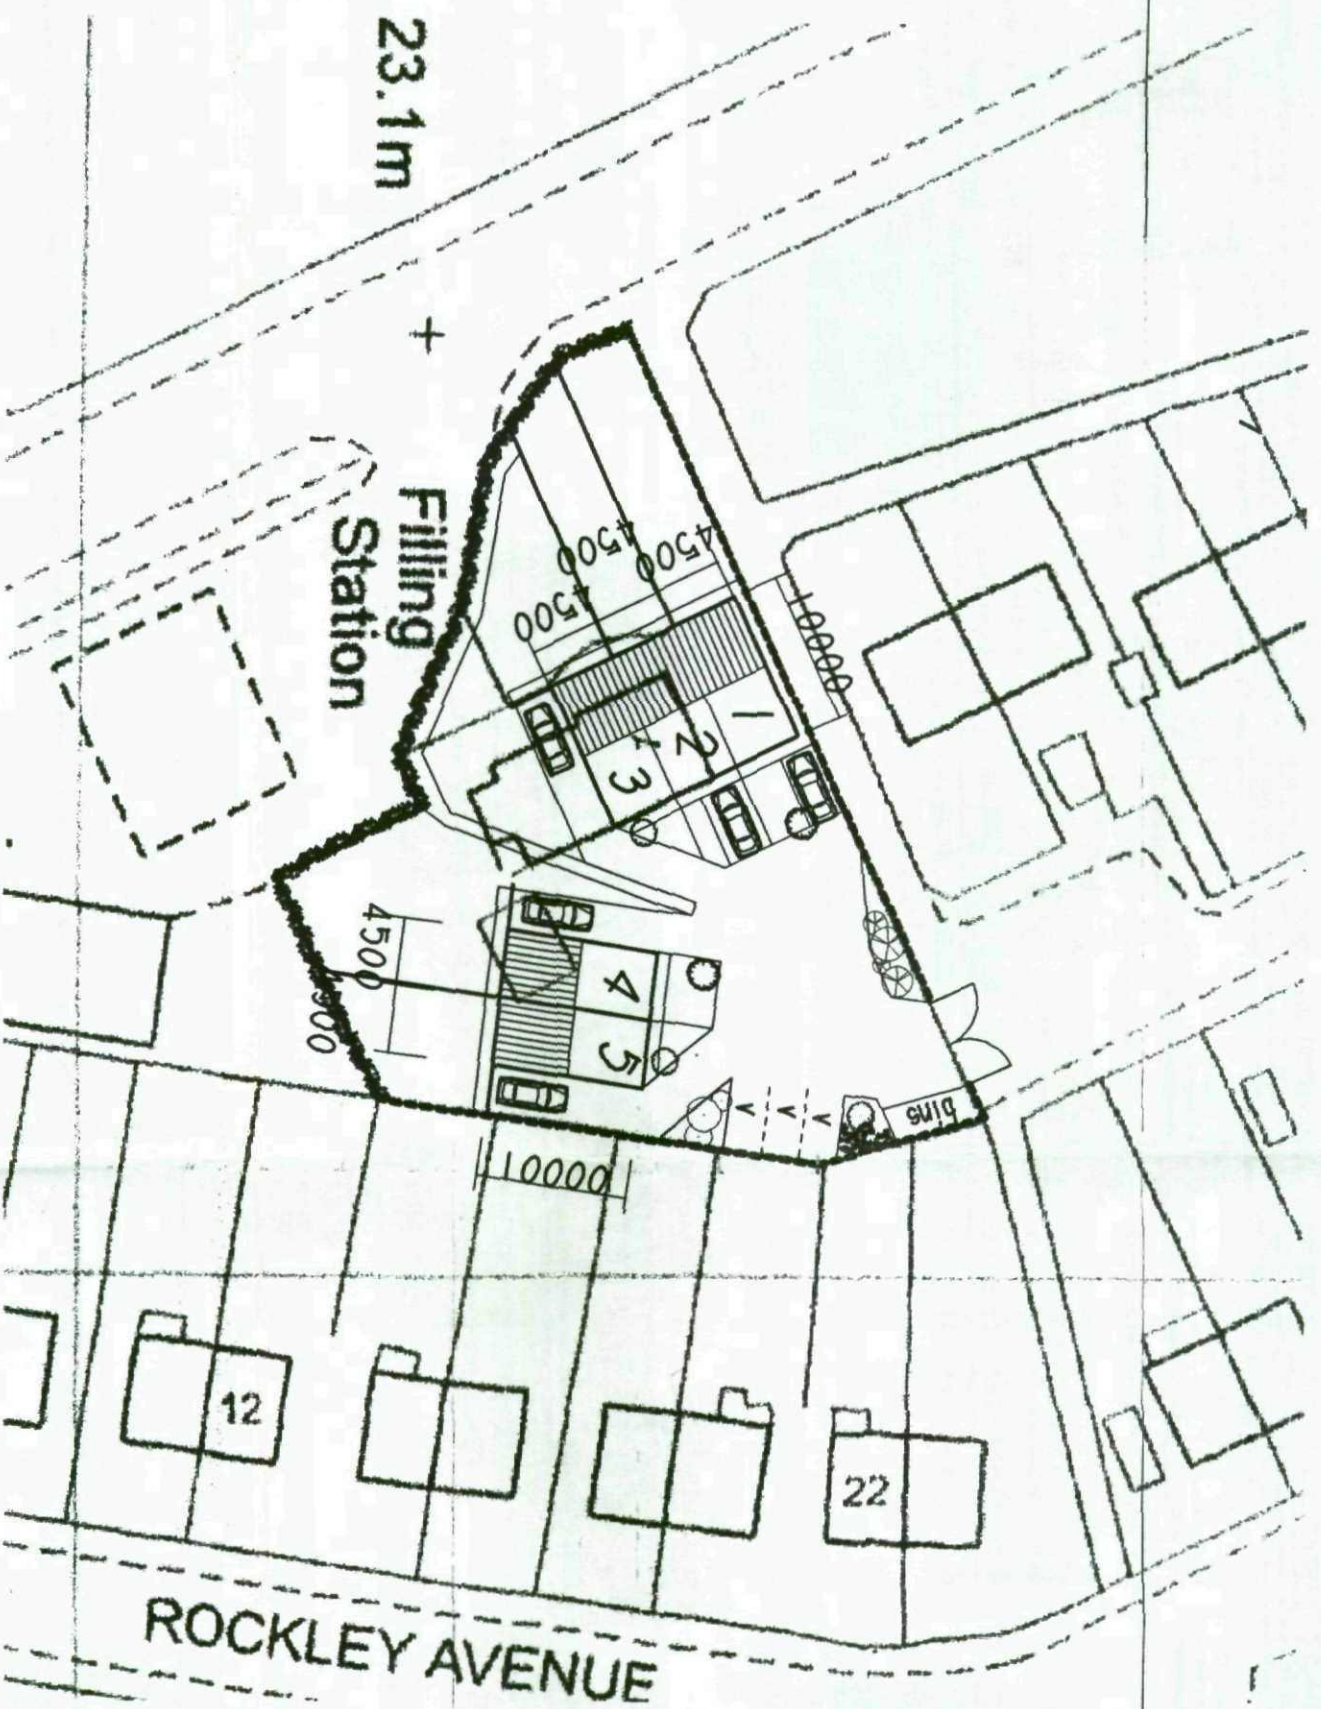

MR G GOODYEAR
PROPOSED 5 NO TOWNHOUSES
1 SHEFFIELD ROAD
BIRDWELL

SKETCH SITE PLAN

1:500 JUNE 10 Rev G

Peter Thompson

Linwood
Barnsley Road



M.B.I.A.T.

Dodworth

tel £ 01226

Barnsley S753JR

fax 201391