




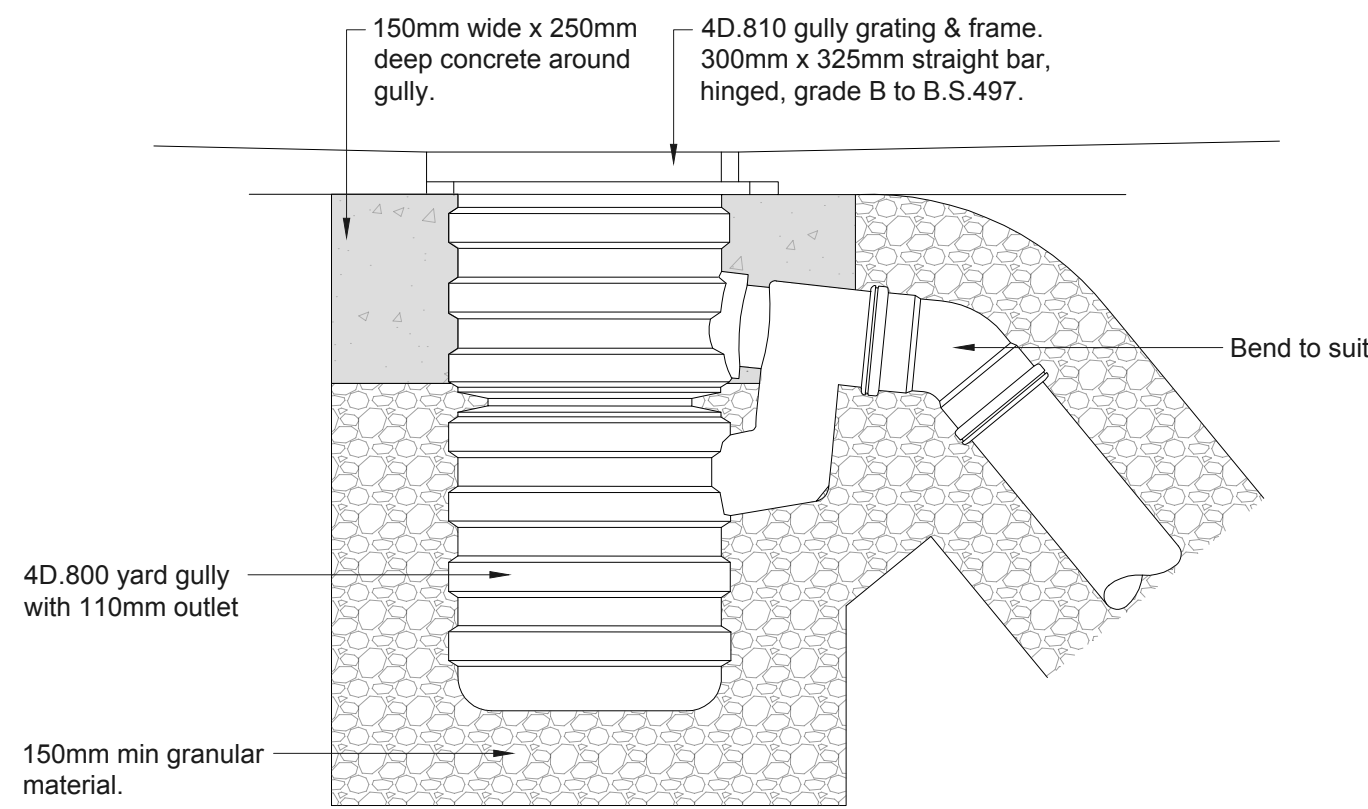


4D800 Yard Gully - Section
(Scale 1:10)

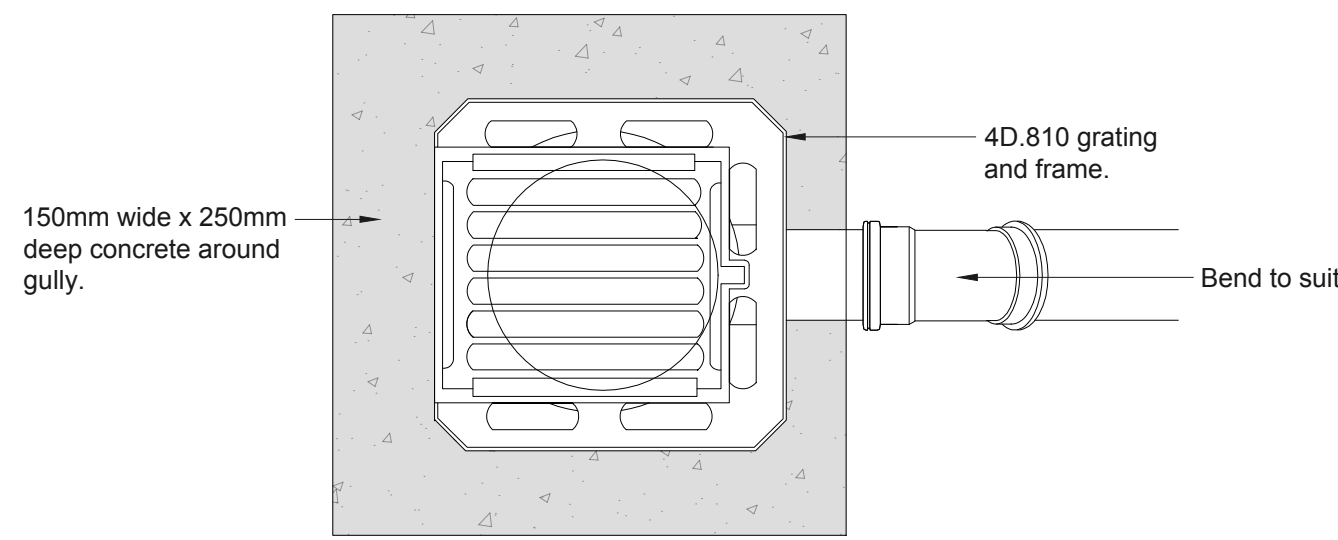

4D800 Yard Gully - Plan View
(Scale 1:10)

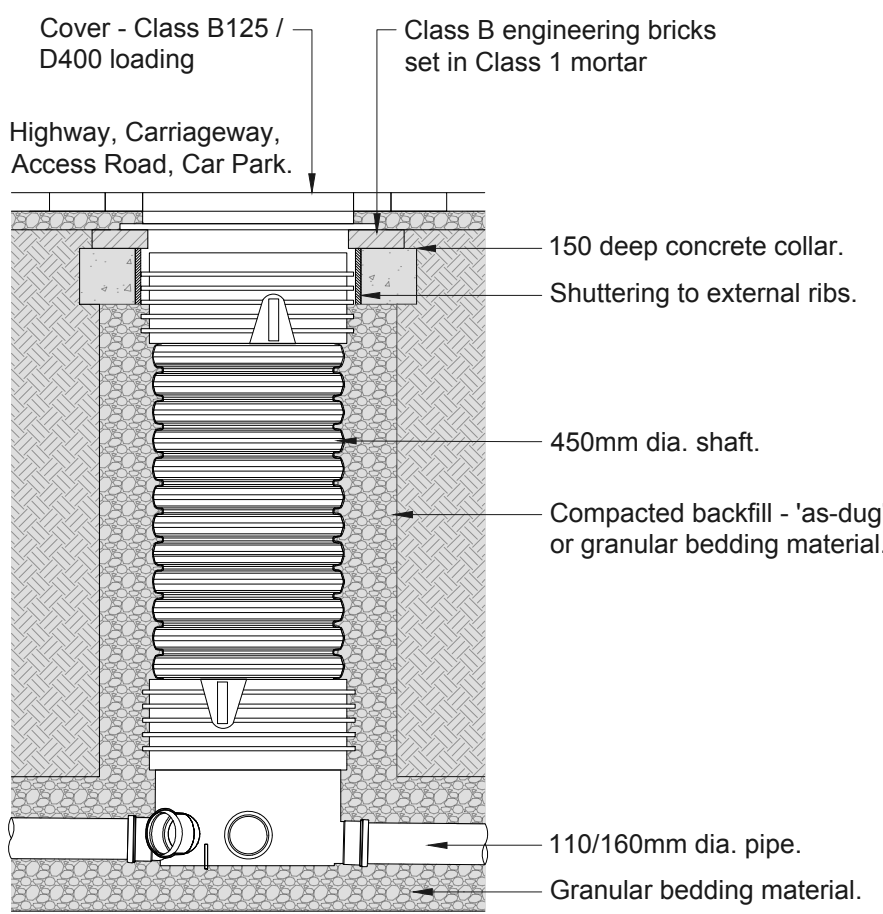

450 Diameter Inspection Chamber - B125 - D400 Loading
(Scale 1:20)

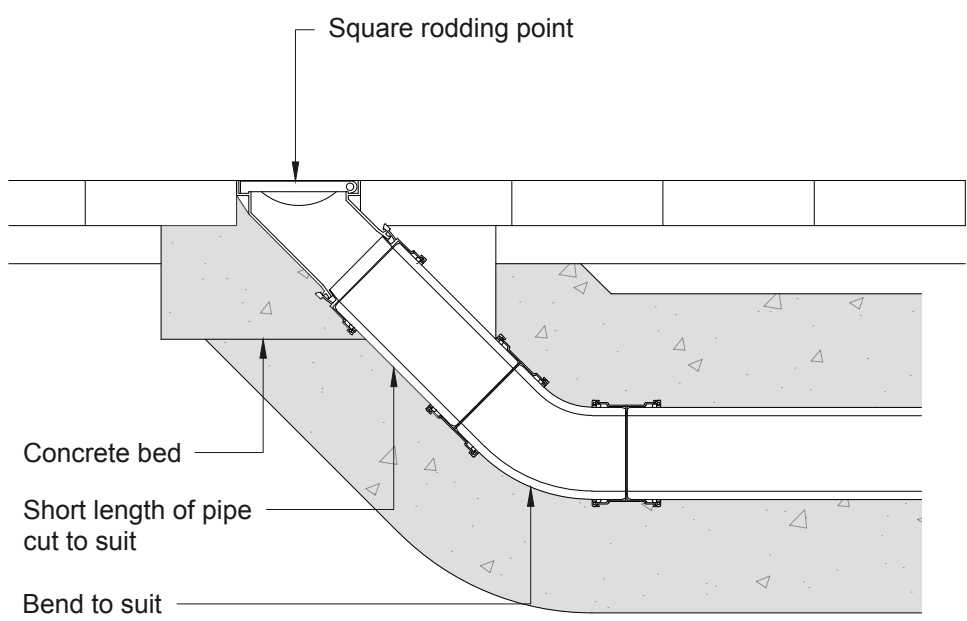

Rodding Point Installation Detail
(Scale 1:10)

General Notes

1. Do not scale this drawing.
2. All dimensions are in millimeters unless stated otherwise.
3. This drawing is to be read in conjunction with all other relevant drawings & specifications.
4. All proprietary items to be installed in strict compliance with manufacturers instructions and recommendations.
5. No works shall commence on site until approval has been obtained from all relevant Agencies / Authorities.
6. All dimensions referred to in this drawing must be verified.

P1	First Issue	02.03.2018
Revision	Description	Date

PRELIMINARY



Unit 6, Neepsend Triangle Business Centre, 1 Burton Road,
Sheffield, South Yorkshire, S3 8BW
W: www.g30consulting.com
E: enquiries@g30consulting.com
T: 0114 349 2720

Project

Oak Tree Developments
Proposed Residential Development,
Burton Yard, Birdwell, Barnsley

Title

Construction Details - Sheet 2 of 2

Drawn by CB	Checked by SG	Paper Size A1
Drawing Number 06-0125-003	Revision P1	Scale As Shown
		Date 02.03.2018