



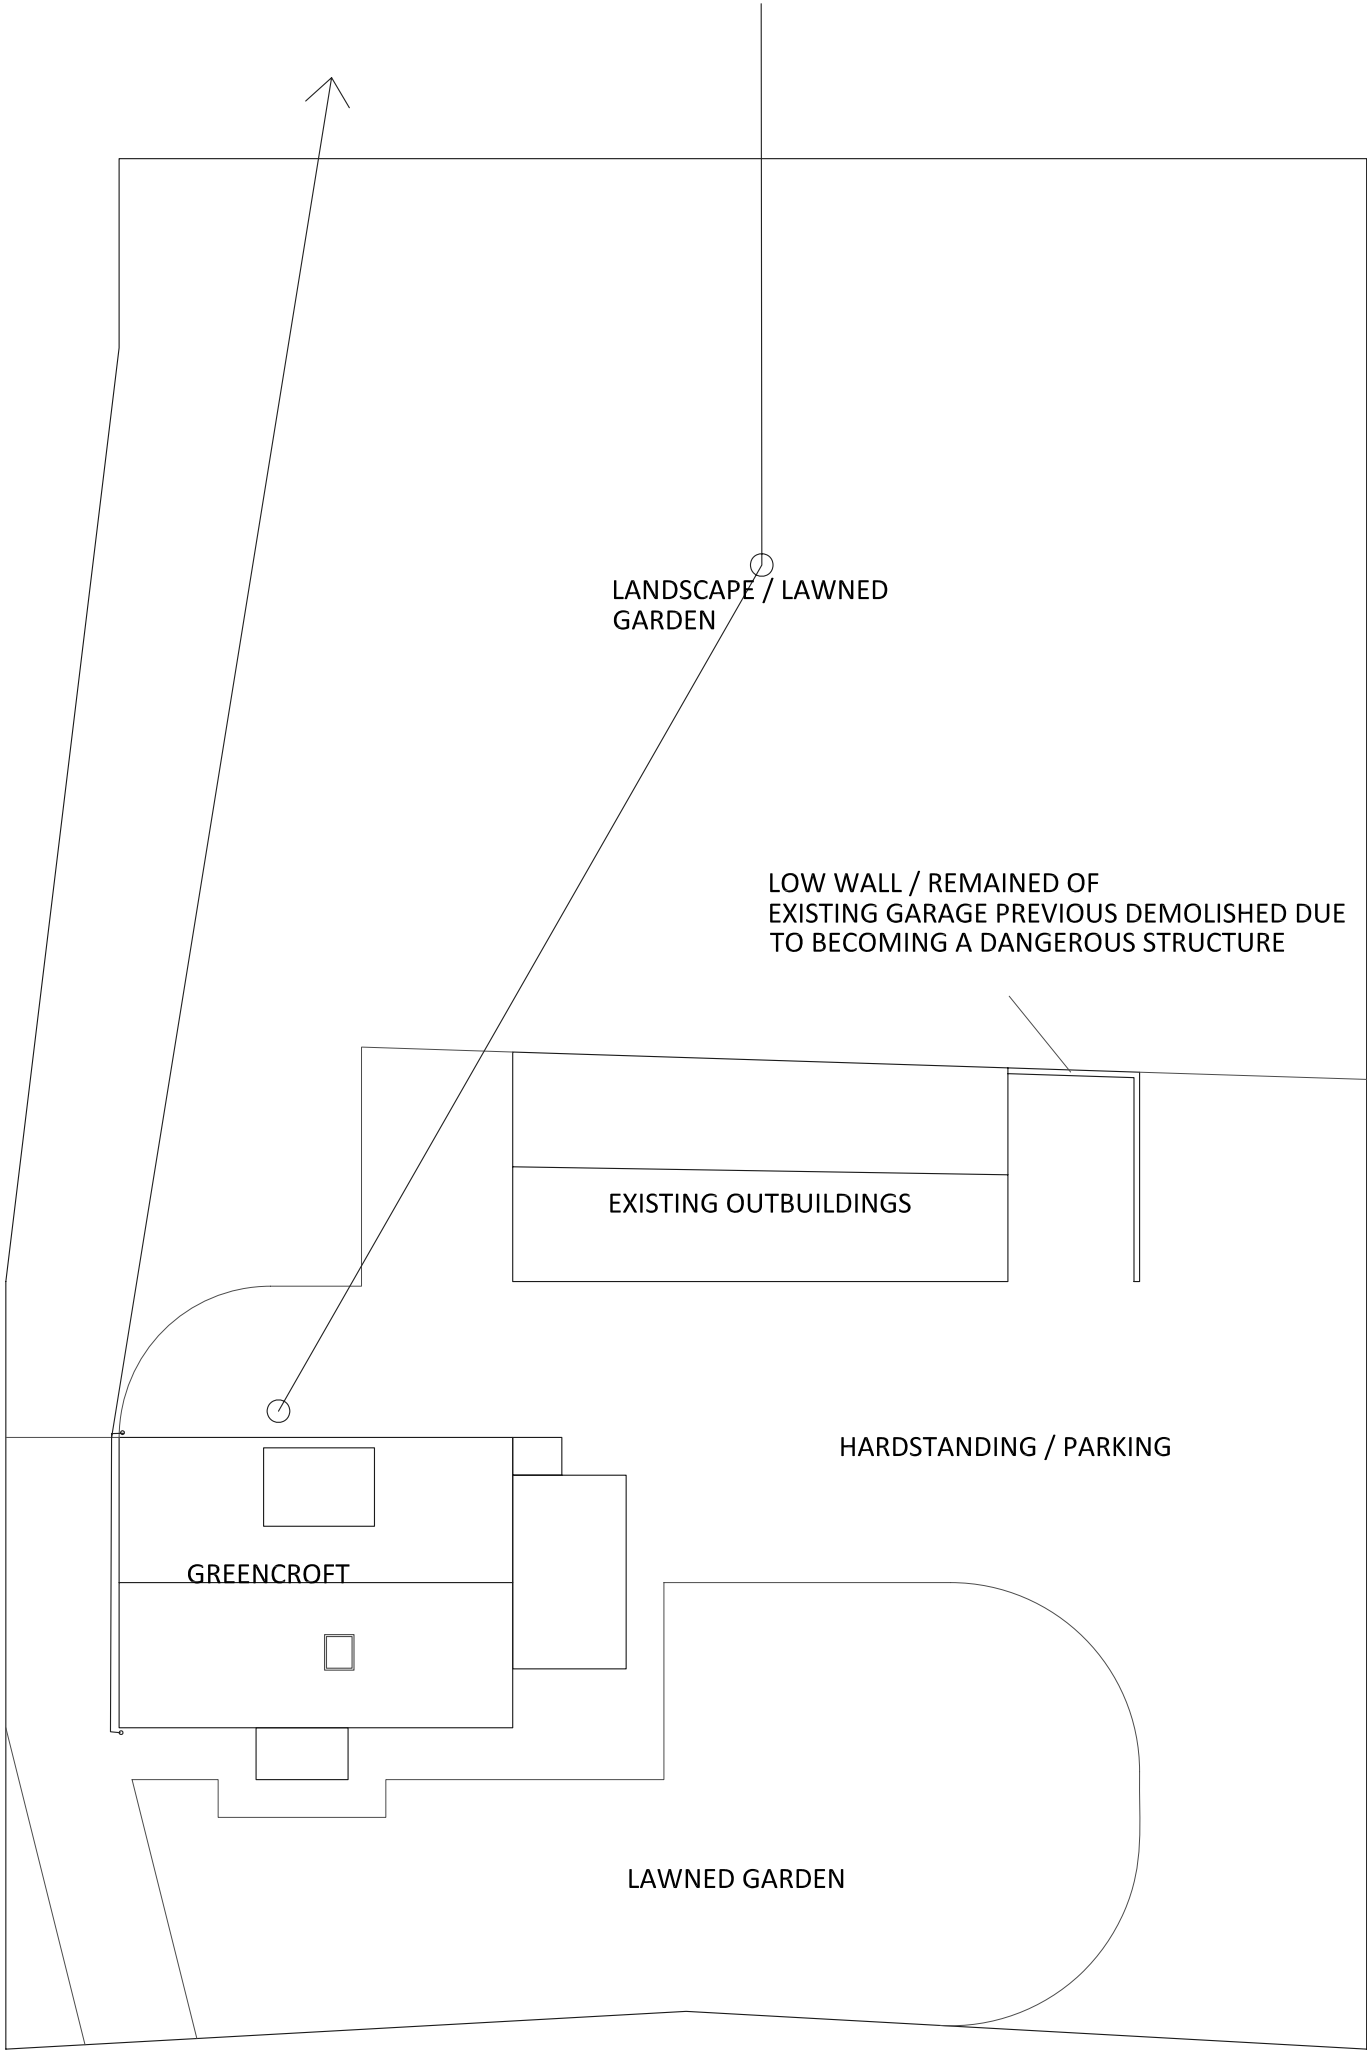

EXISTING SITE LAYOUT

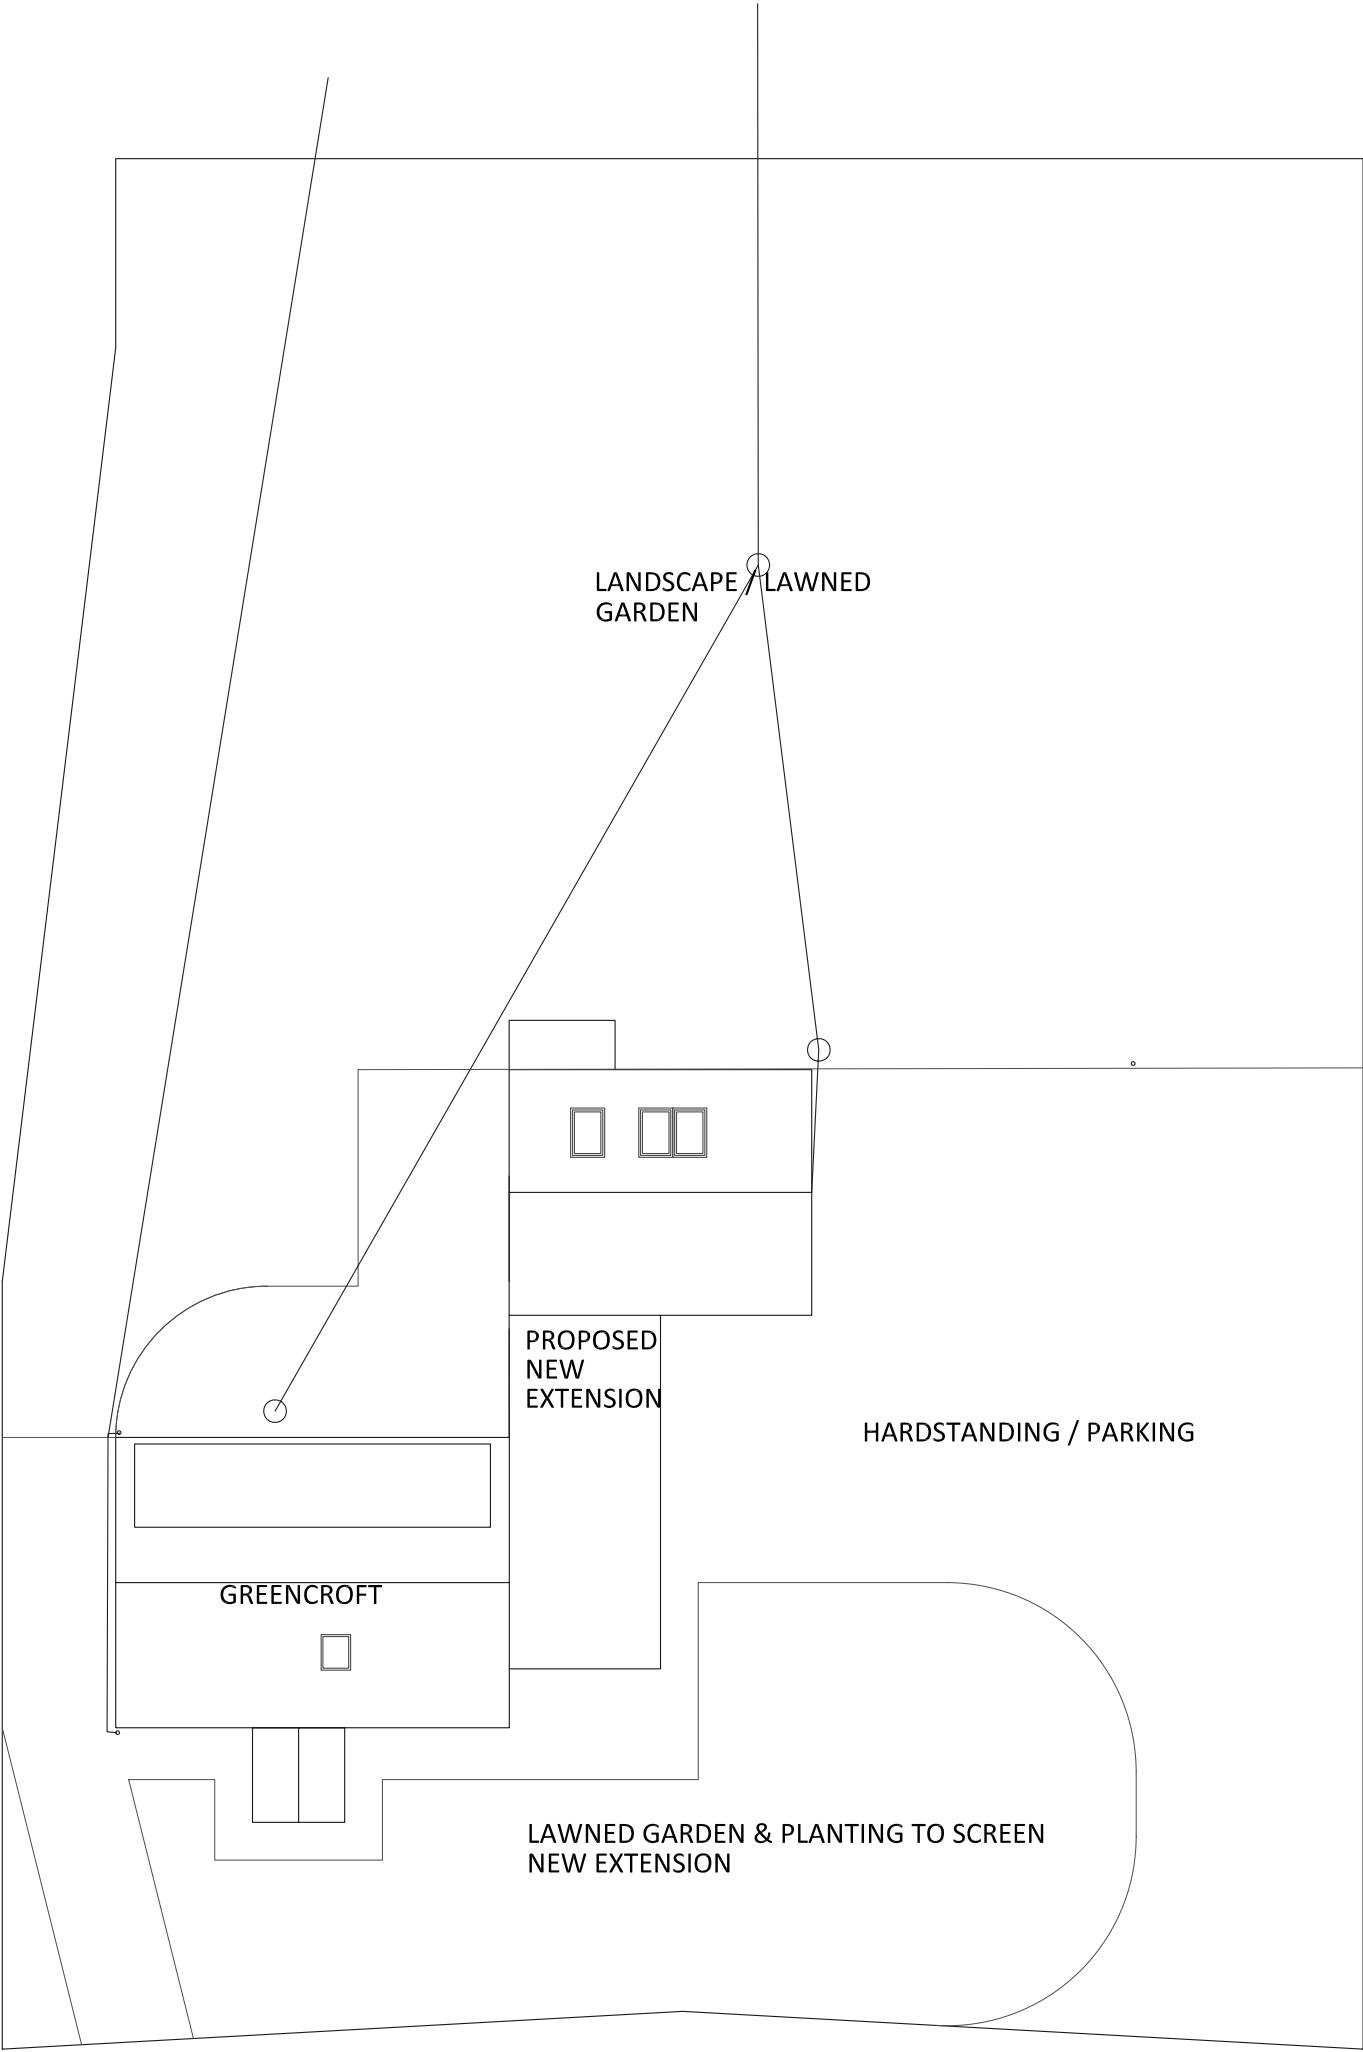

PROPOSED SITE LAYOUT

SITE GREENCROFT, HOOD GREEN ROAD, HOOD GREEN, BARNSELEY S75 3HF. DRAWING TITLE EXISTING AND PROPOSED SITE LAYOUT DRAWING NO. 45/01	CLIENT MR P PRICE	REVISION E	REV A - PLANS AMENDED AS PER PLANNERS REQUIREMENTS 31.01.2022
			REV B - AMENDED TO SHOW DETACHED SINGLE STOREY ANNEX 19.09.2022
			REV C - AMENDED TO PLANNERS REQUIREMENTS 13.10.2022
			REV D - AMENDED TO FIT WITHIN ORIGINAL FOOTPRINT
			REV E - AMENDED TO FIT WITHIN SIZE RESTRICTIONS PROPOSED BY PLANNER GARAGE REMOVED FROM APPLICATION 11.12.2022