

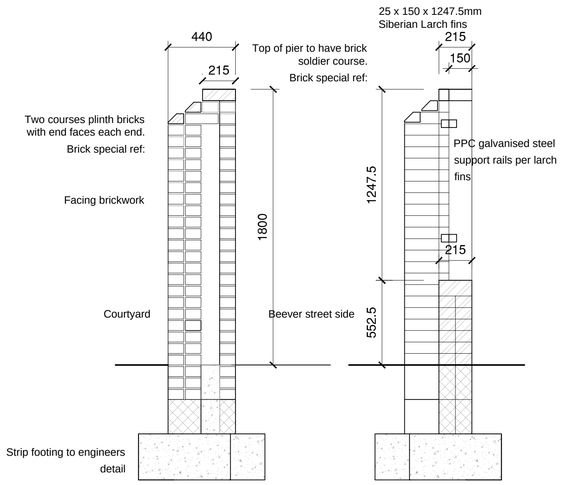


TYPICAL SECTION THROUGH CENTRAL PIER DETAIL (showing brick specials)


FENCING TYPE A

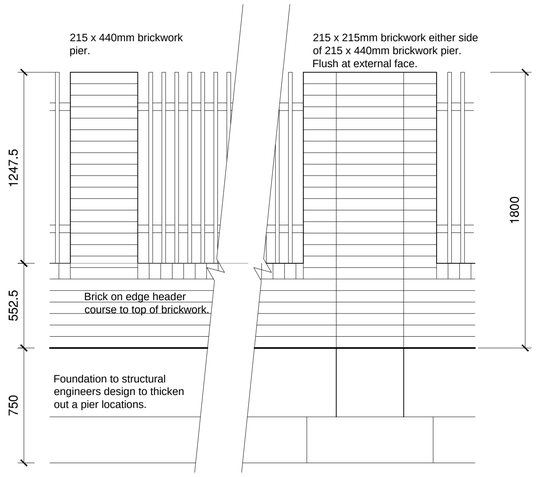


PIER / FENCE DETAIL

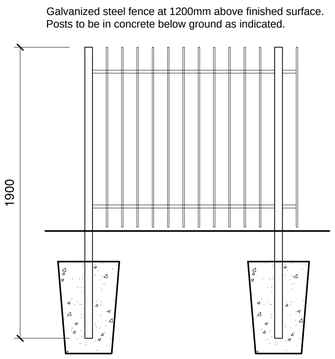


FENCING TYPE B

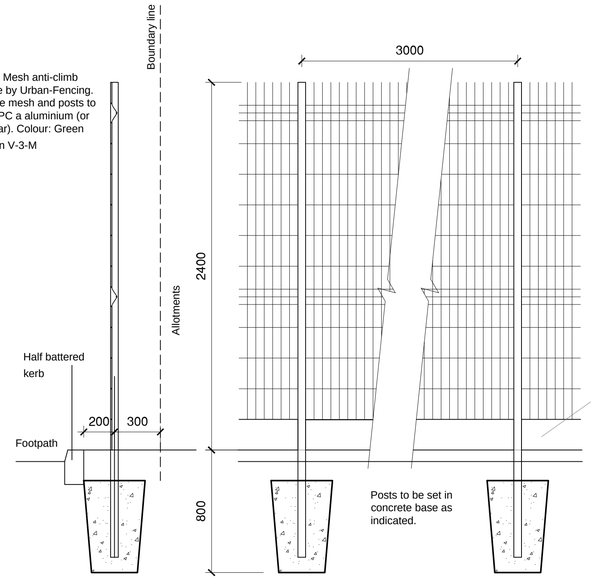


FENCING TYPE C

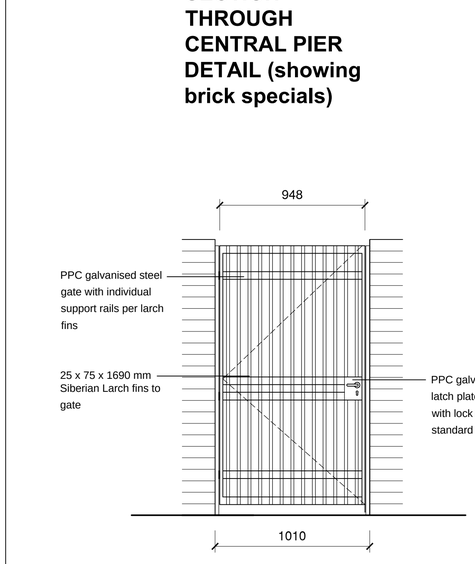

FRONT GATE DETAIL

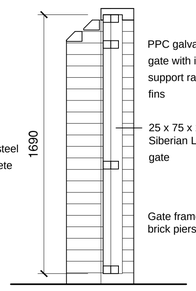

GATE SECTION

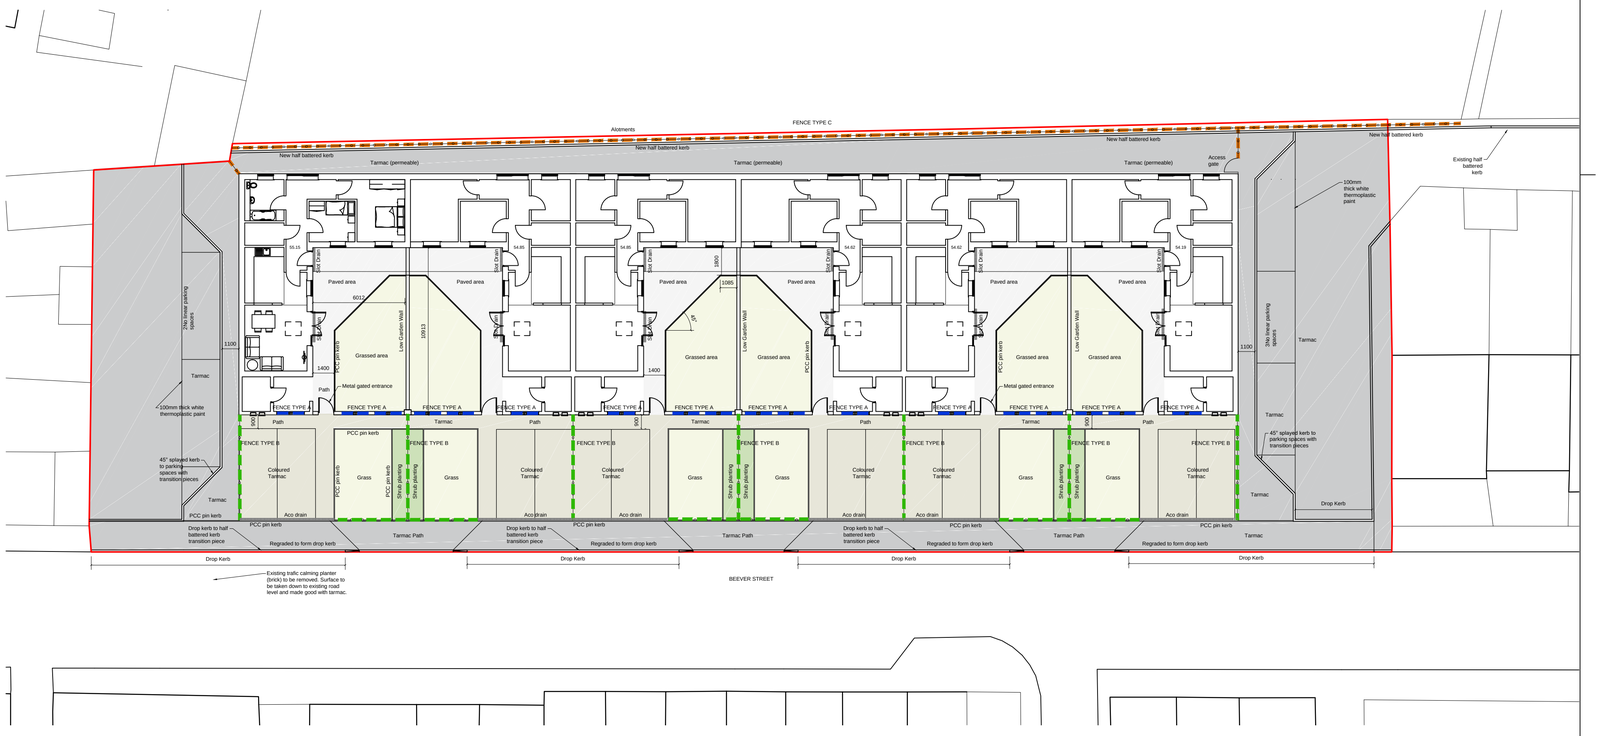

KEY PLAN



Notes:

FENCING KEY

TYPE A

TYPE B

TYPE C

REV	DATE	DESCRIPTION
P7	13.10.17	Support rails to fencing type A added and note regarding gate updated
P6	26.9.17	Typical section through central pier added and fencing type A added.
P5	19.9.17.	Aco drains to drives shown ; levels amended as highways comments.
P4	8.9.17	Planting strips to end elevations omitted material changed to coloured tarmac. Rear boundary fence moved to redline boundary and access gate fitted.
P3	4.9.17	Finished floor levels updated.
P2	15.08.17	Planning Amendment Issue. Gardens altered to remove planters, paved areas reduced, front driveway positions altered to suit level drop between plots, drop kerb position altered.
P1		FIRST ISSUE

THIS DRAWING IS PRODUCED FOR USE IN THIS PROJECT ONLY AND MAY NOT BE USED FOR ANY OTHER PURPOSE. NPS PROPERTY CONSULTANTS LTD ACCEPT NO LIABILITY FOR THE USE OF THIS DRAWING OTHER THAN THE PURPOSE FOR WHICH IT WAS INTENDED IN CONNECTION WITH THIS PROJECT AS RECORDED IN THE 'PURPOSE FOR ISSUE' AND 'FILE STATUS CODE'.

THIS DRAWING MAY NOT BE REPRODUCED IN ANY FORM WITHOUT PRIOR WRITTEN AGREEMENT OF NPS PROPERTY CONSULTANTS LTD.

© CROWN COPYRIGHT AND DATABASE RIGHTS 2017 ORDNANCE SURVEY LICENCE NUMBER 100022264

RESPONSIBILITY IS NOT ACCEPTED FOR OTHERS SCALING DIRECTLY FROM THIS DRAWING. DO NOT SCALE FROM THIS DRAWING, USE WRITTEN DIMENSIONS ONLY.

0m 1 2 3 6m

1:100

ORIGINAL SHEET SIZE A1

CLIENT: BERNESLAI HOMES

TITLE: PROPOSED BOUNDARY TREATMENT AND FENCING LAYOUT

PROJECT: BEEVER STREET, GOLDTHORPE PROPOSED DEVELOPMENT

nps group
NPS Barnsley Ltd
Gateway Plaza, Sackville St, Barnsley, South Yorkshire, S70 2RD.
Tel: 01226 774605; Email: barnsley@nps.co.uk
web:www.nps.co.uk

SCALES: 1:20 1:200

DISCIPLINE: ARCHITECT

PROJECT NUMBER: 17-1-1237

DRAWING NUMBER: NPS-DR-A-(00)-801

REV CODE: P7

STATUS CODE: S2

PURPOSE OF ISSUE: TENDER

DRAWN BY: PHepp

Date Plotted: 13 October 2017 15.30.10

© COPYRIGHT NPS GROUP 2017

File Path: G:\Working Documentation - Projects\Design Folder\2017_Projects\07-17-17-1-1237 - Beever Street\2.02_Drawings\1.0_Architects\04_Sheet\1711237-NPS-XX-XX-DR-A-801-ProposedLandscapingCA-50-P1.dwg, Saved: 13 October 2017 14:43:57, By: Heppenstall , Philip