DO NOT SCALE

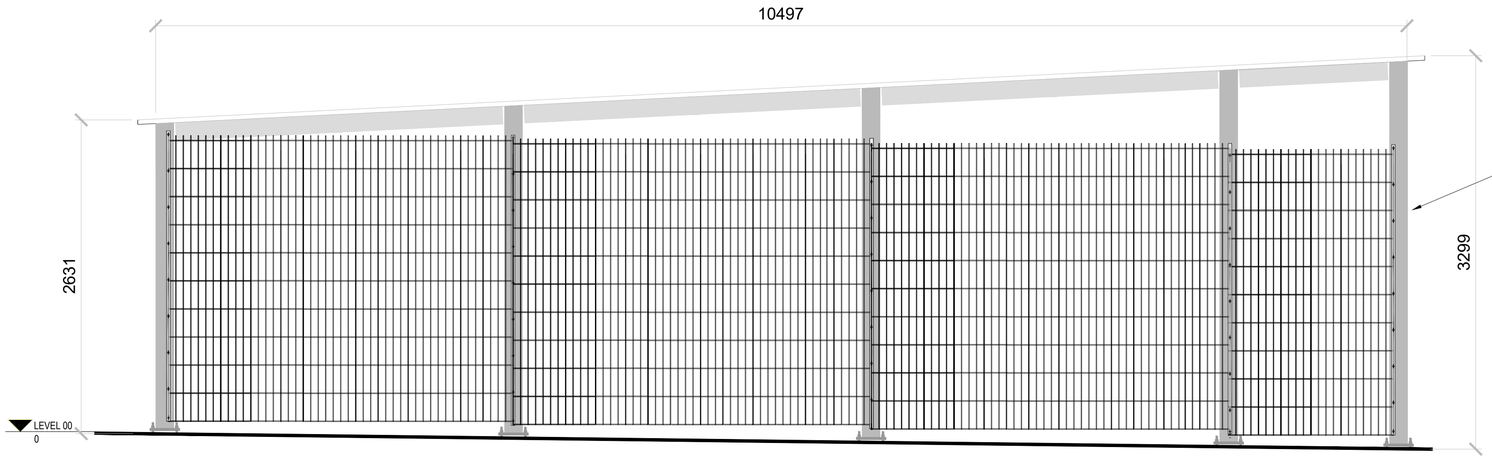

South Elevation

STEEL FRAME:
All steel work work to be shot blasted to SA21/2, chemically cleaned and galvanised and left with a galvanised finish.
150mm square hollow frame members.

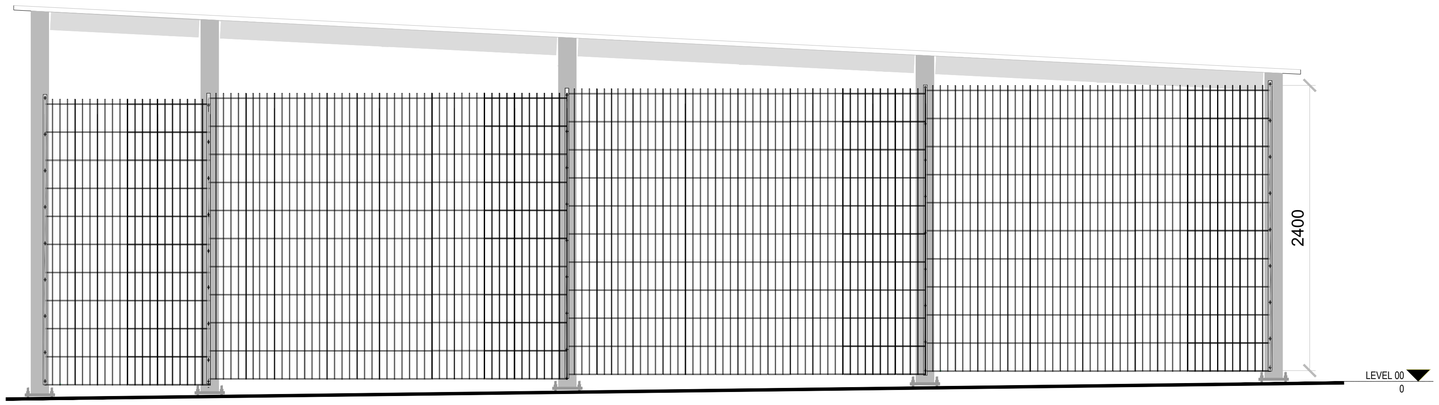

North Elevation

Existing Vehicle Maintenance and Wash Bays

ROOF SHEETING:
Polyester coated Trapezoidal profile steel roofing sheet to be used. Sheeting to be delivered in maximum 3 pieces per length to ensure multi-span action utilised. Sheeting to be supported by transverse beams at 1500mm centres and assumed to be 0.7mm thick. Contractor to advise on fixings for roof; manufacturer's specification/guidance should be adhered to.
Sheeting to be designed for 1.67kN/m2 Uplift due to wind.
Colour: Light grey to match the existing vehicle wash and maintenance bay.

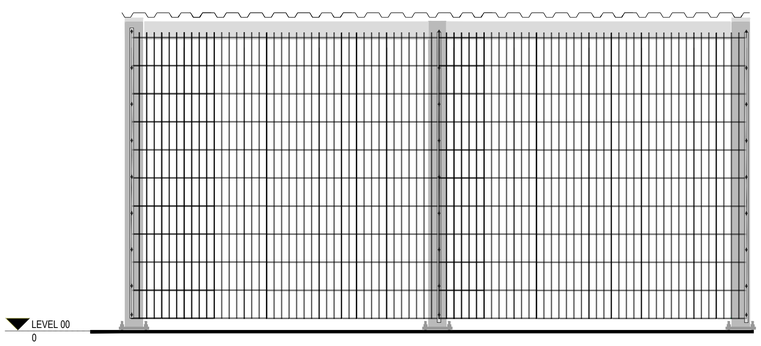

West Elevation

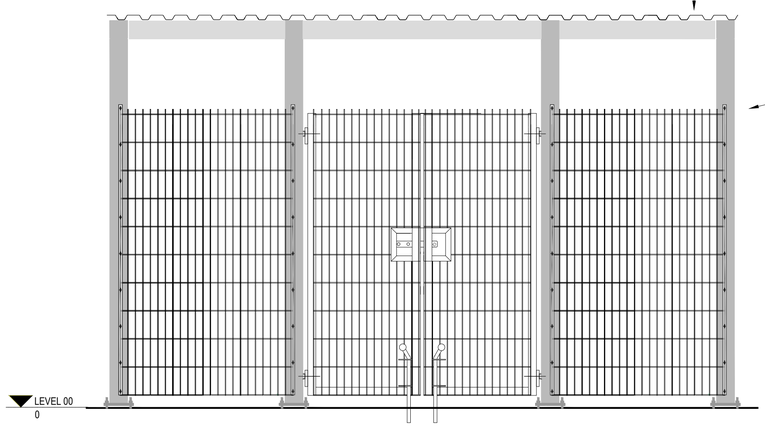

East Elevation

WELD MESH FENCING
Mesh spacing 200 x 50mm - 5mm horizontal bar/ 4mm vertical bar
Manufactured to BS 4102 and galvanised to BS EN 10244-2:2001 Class D
Colour: Green RAL 6005 to match existing boundary fencing

01 - PROPOSED ELEVATIONS
SCALE 1: 25

SAFETY, HEALTH AND ENVIRONMENTAL INFORMATION

In addition to the hazards/risks normally associated with the types of work detailed on this drawing, note the following:

CONSTRUCTION

WORKING AT HEIGHT, MANUAL HANDLING, NOISE, DUST AND VIBRATION.

MAINTENANCE/CLEANING

WORKING AT HEIGHT, MANUAL HANDLING

DECOMMISSIONING/DEMOLITION

WORKING AT HEIGHT, MANUAL HANDLING, NOISE, DUST AND VIBRATION. M&E SERVICES.

It is assumed that all works will be carried out by a competent contractor working, where appropriate, to an approved method statement

Rev.	Date	Description	By	Chk'd	App'd

Drawing Status: FOR INFORMATION

Suitability:

AtkinsRéalis
3100 Century Way
Thorpe Park
Leeds
LS15 8ZB
Tel: +44 113 306 6000
www.atkinsrealis.com

Copyright © Atkins Limited (2023)

Client: NHS Blood and Transplant

Project Title: BARNSLEY BLOOD CENTRE
PROPOSED WASTE COMPOUND

Drawing Title: PROPOSED CLINICAL WASTE COMPOUND ELEVATIONS

Scale	Designed	Drawn	Checked	Authorised
1:25	TB	TB	SF	PS
Original Size	**Date**	**Date**	**Date**	**Date**
A1	24/09/2024	24/09/2024	24/09/2024	24/09/2024

Drawing Number: BAR-ATK-XX-XX-DR-B-0004

Revision: P00