



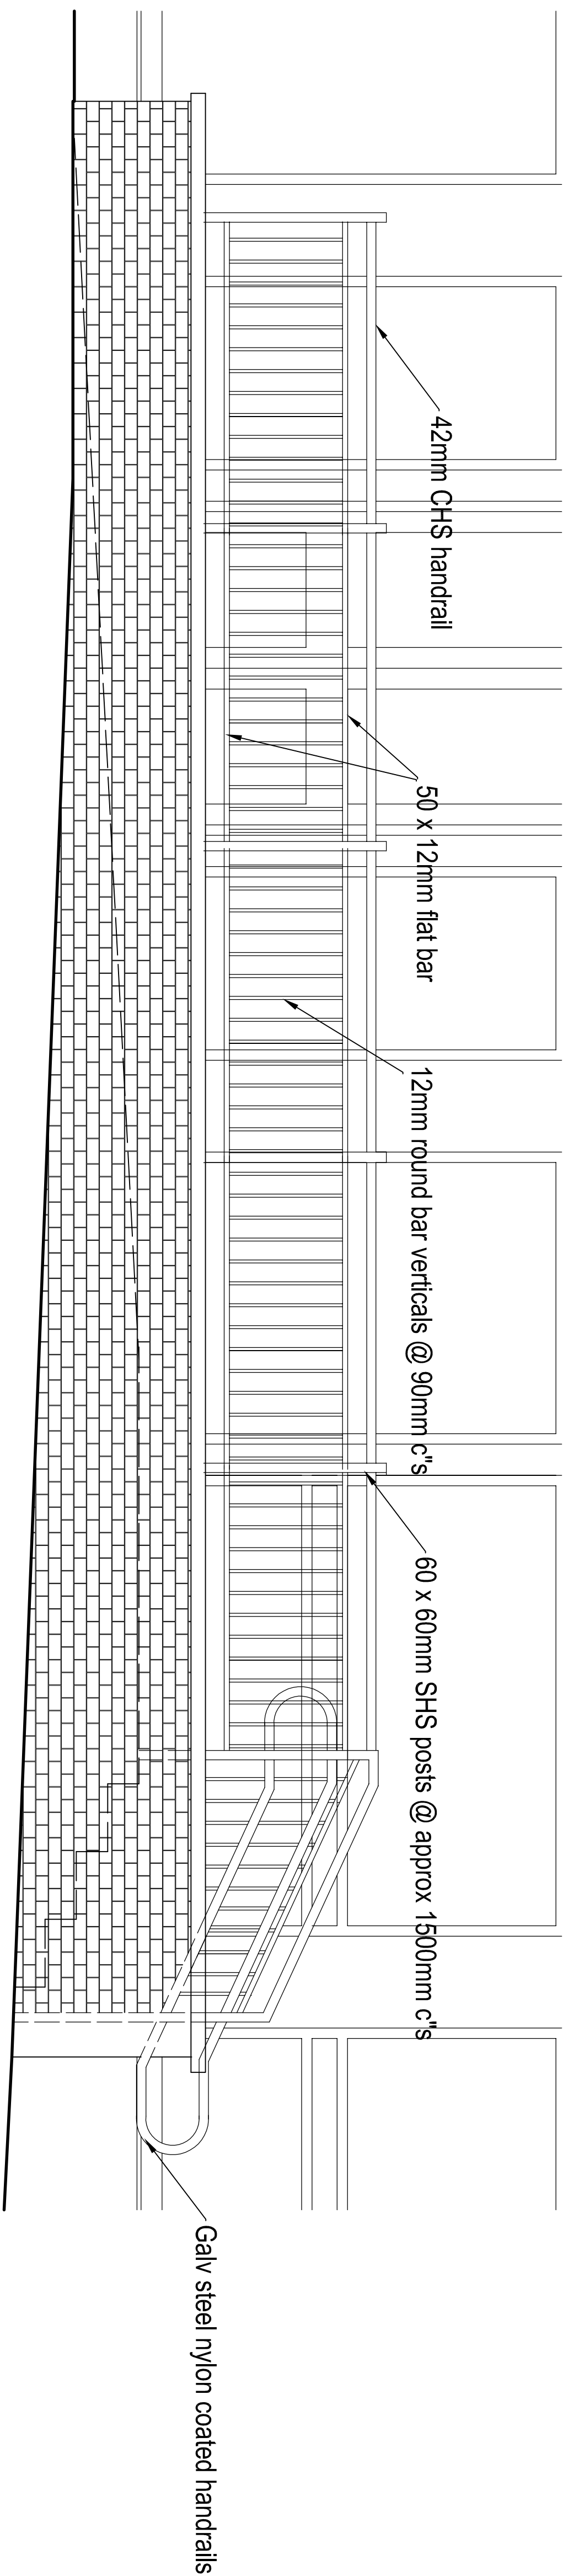

Proposed Section A-A

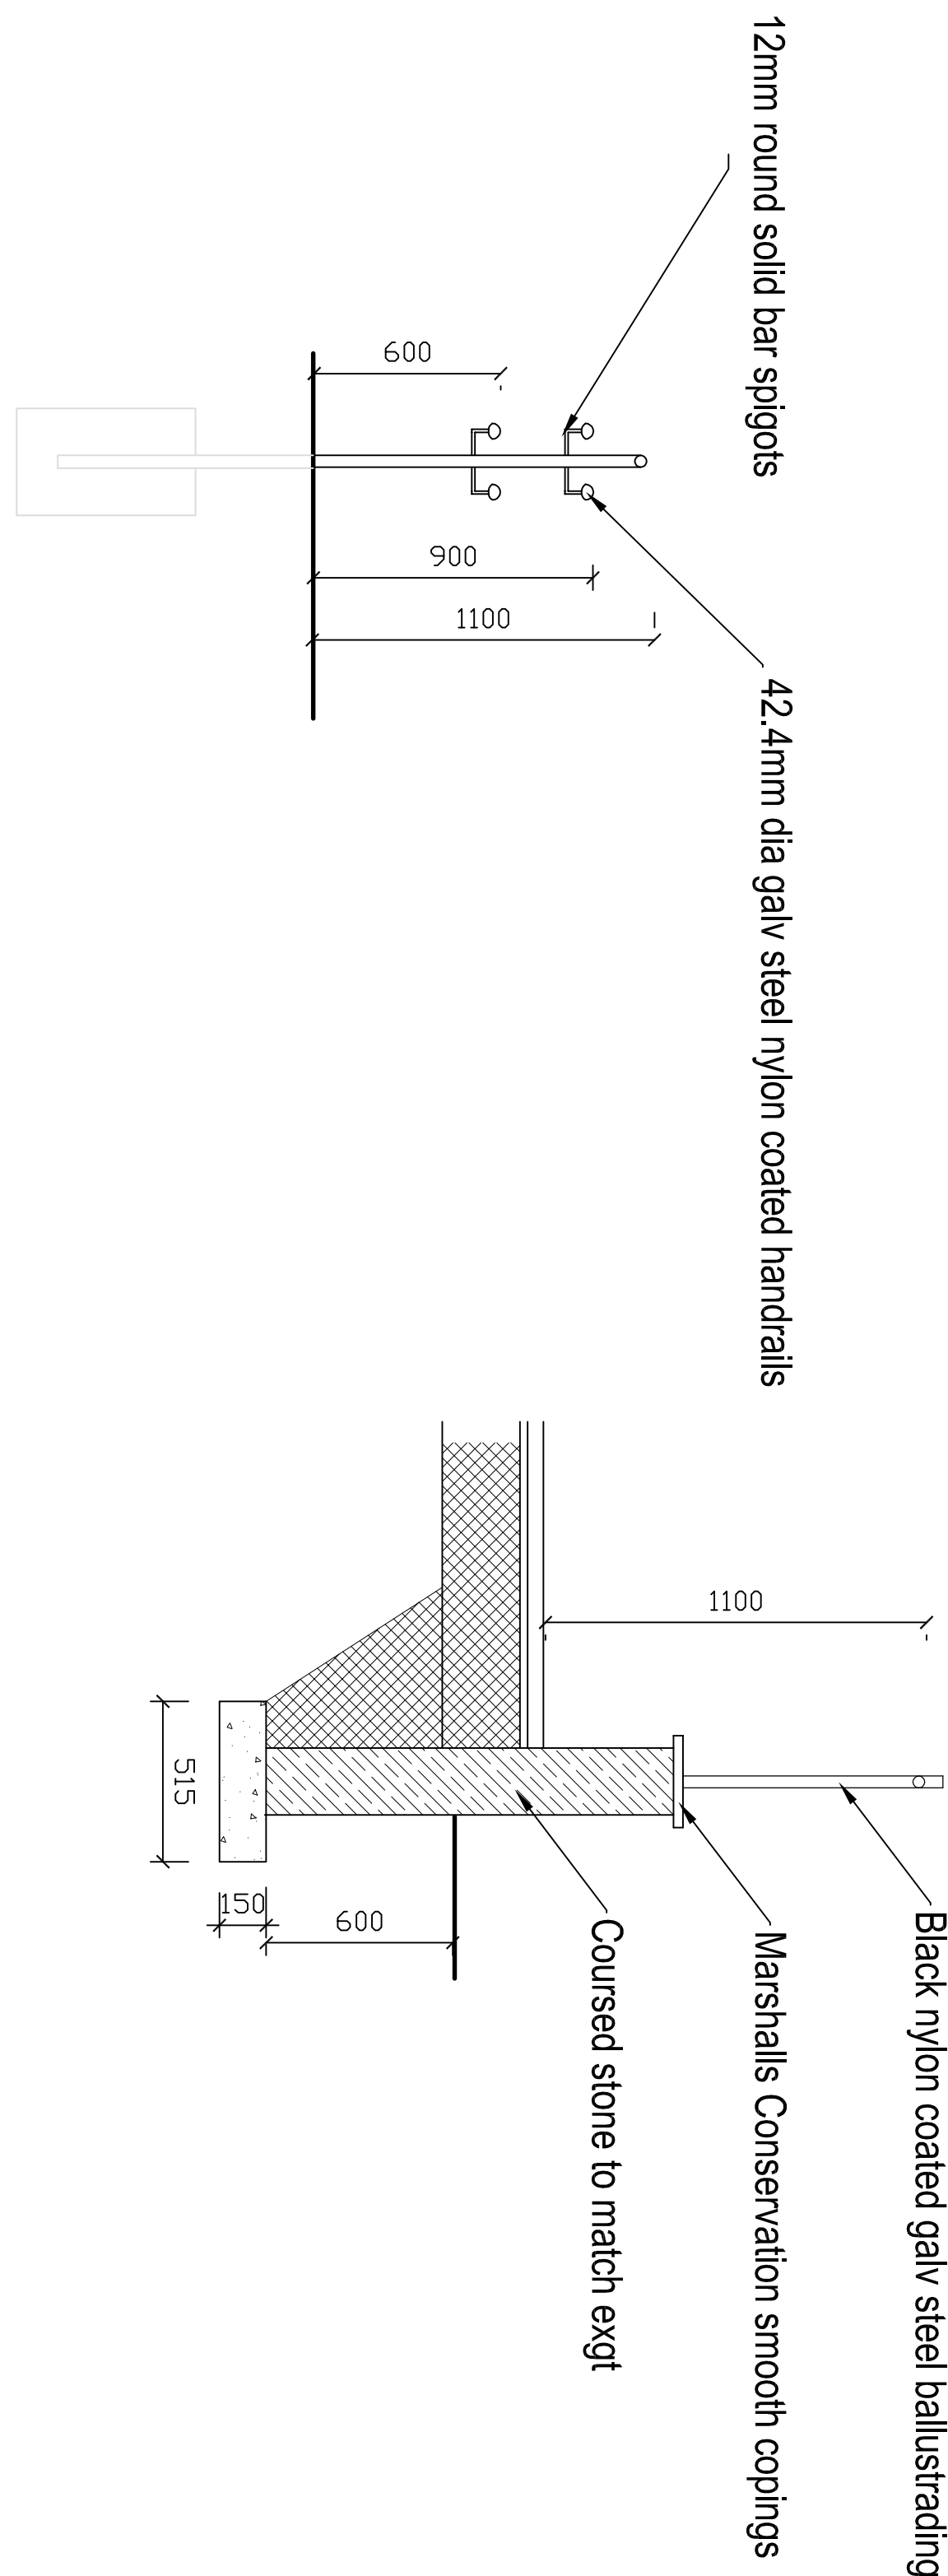

Handrail Detail

Scale 1:20

Mail Detail

Scale 1:20

REV	DATE	DESCRIPTION
		The contract is to comply in full aspects with the current Building Regulations and is checked after dimensions and layout. Drawings shall form its identity, used without alterations. To be used in conjunction with Project Tender / Health & Safety Plan / Performance Schedule / Section A&B etc.) © Crown copyright. Unauthorised reproduction infringes Crown copyright and may lead to prosecution or civil proceedings. 000027294 / 27011
 nps group NPS BARNSLEY LTD PO BOX 459 BARNSLEY S19 6ST TELEPHONE: 0114 2760000 FAX: 0114 2760001 TEL: 02268 776665 EMAIL: enquiries@nps.co.uk Head Office: 10, Grosvenor Road, Barnsley, South Yorkshire, S19 6ST Newcastle office: 2nd Floor, 100 Victoria Street, Newcastle upon Tyne, NE1 6JH Other Office locations can be found on website www.nps.co.uk		
PROJECT	CIENT	FACILITIES MANAGEMENT
PROPOSED NEW ACCESS RAMP 18 REGENT STREET, BARNSELY	CAD FILE REF	DATE SCALE
SUBJECT SECTIONS & DETAILS	REV	DRAWN CHECKED
	JM	
PROJECT NR	DRAWING NR	
AG1.1.156 FM213.03		