CAD DETAIL

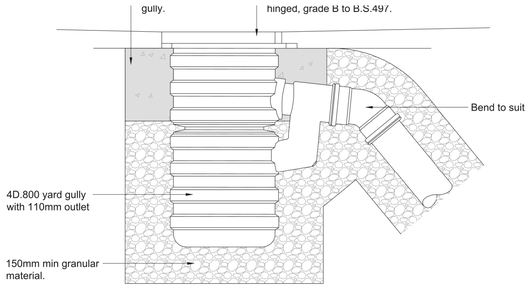

4D800 Yard Gully - Section
(Scale 1:10)

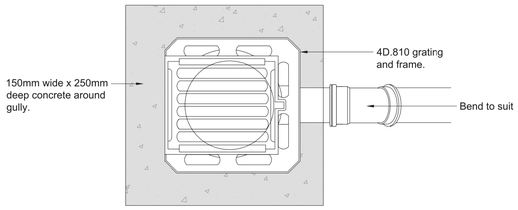

4D800 Yard Gully - Plan View
(Scale 1:10)

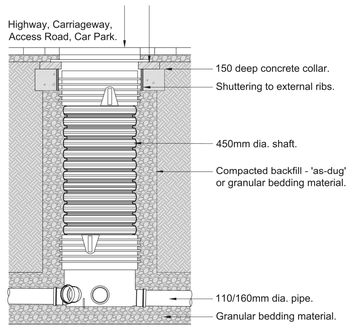

450 Diameter Inspection Chamber - B125 - D400 Loading
(Scale 1:20)

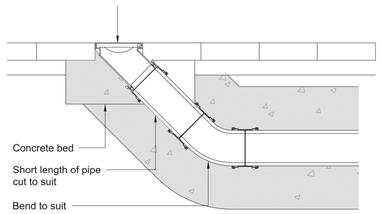

Rodding Point Installation Detail
(Scale 1:10)

General Notes

1. Do not s
2. All dime
3. This dr relevant
4. All prop manufac
5. No worl obtaine
6. All dime

General Notes

1. Do not scale this drawing.
2. All dimensions are in millimeters unless stated otherwise.
3. This drawing is to be read in conjunction with all other relevant drawings & specifications.
4. All proprietary items to be installed in strict compliance with manufacturers instructions and recommendations.
5. No works shall commence on site until approval has been obtained from all relevant Agencies / Authorities.
6. All dimensions referred to in this drawing must be verified.

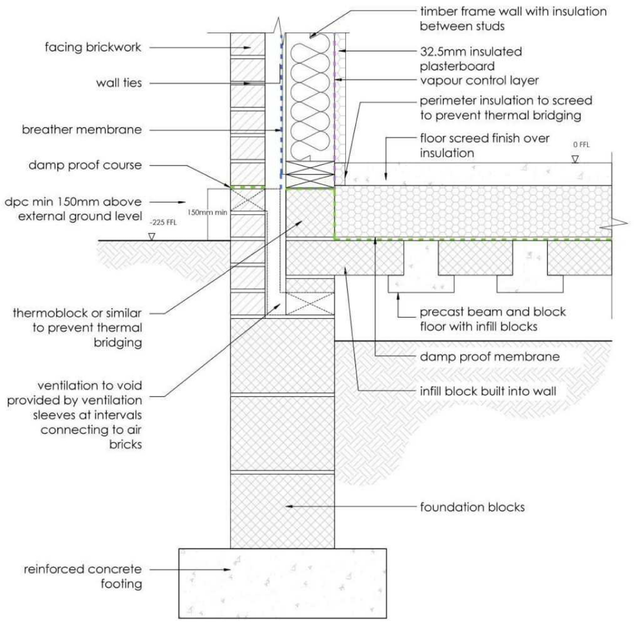

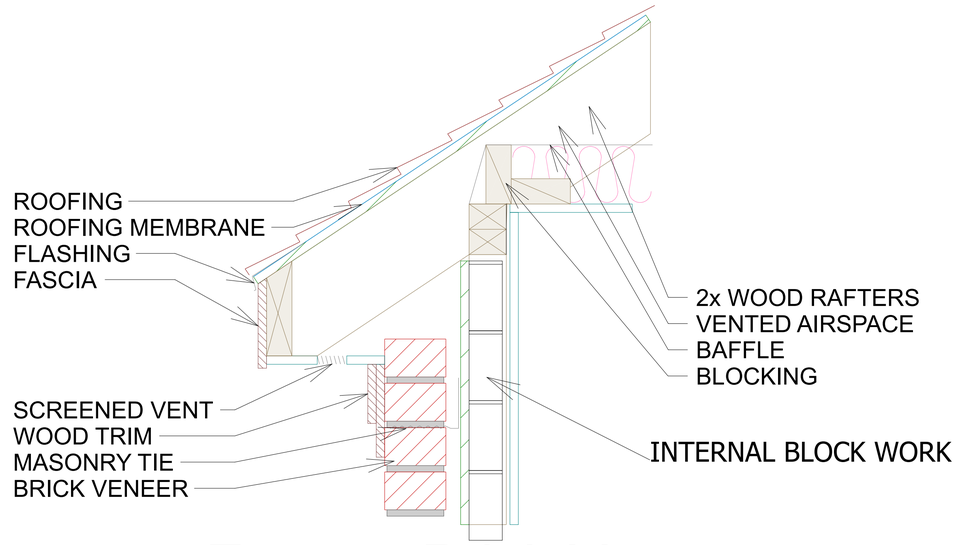

Eave at Brick Veneer

DRAWINGS PROVIDED BY:
Oak Tree Developments Ltd
Unit 3 Wath Road
Elsecar,
Barnsley
S74 8HJ
Tel 01226 747684

PROJECT DESCRIPTION:
PROPOSED DEVELOPMENT WATH ROAD ELSECAR

SHEET TITLE:
9 - 2 BEDROOM WITH STUDY THREE STOREY STONECOTAGES

NO.	DESCRIPTION	BY	DATE

SCALE:

DATE:
08/08/2020

D-7