
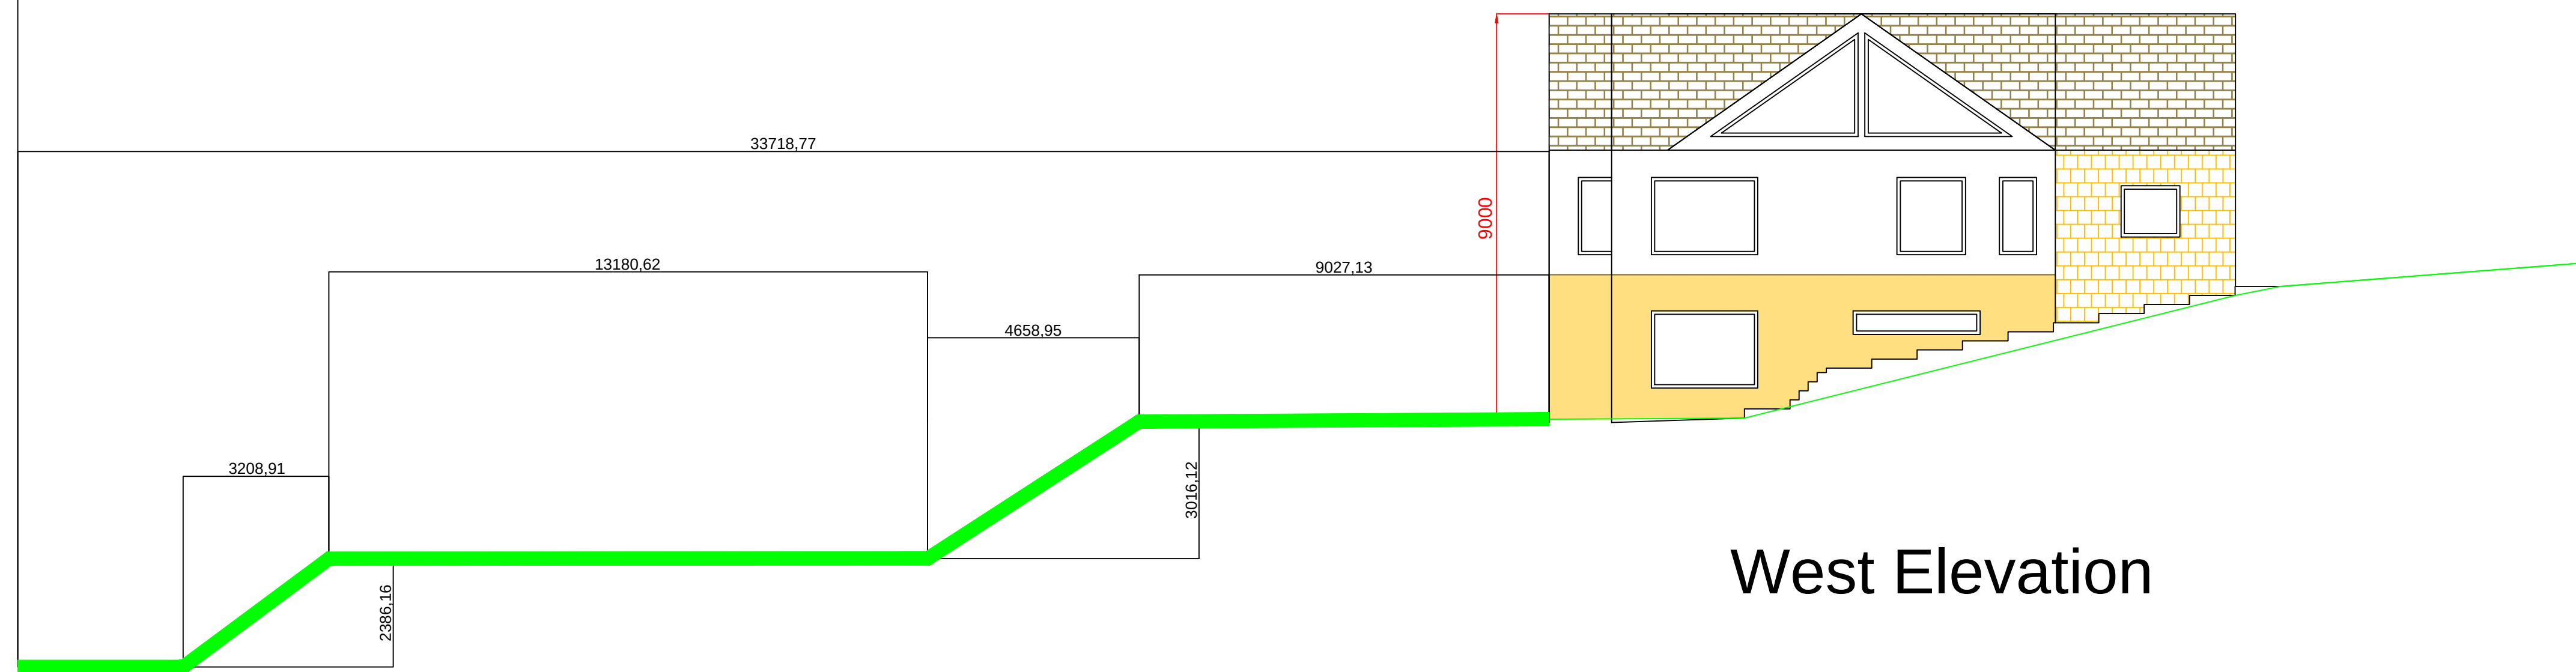


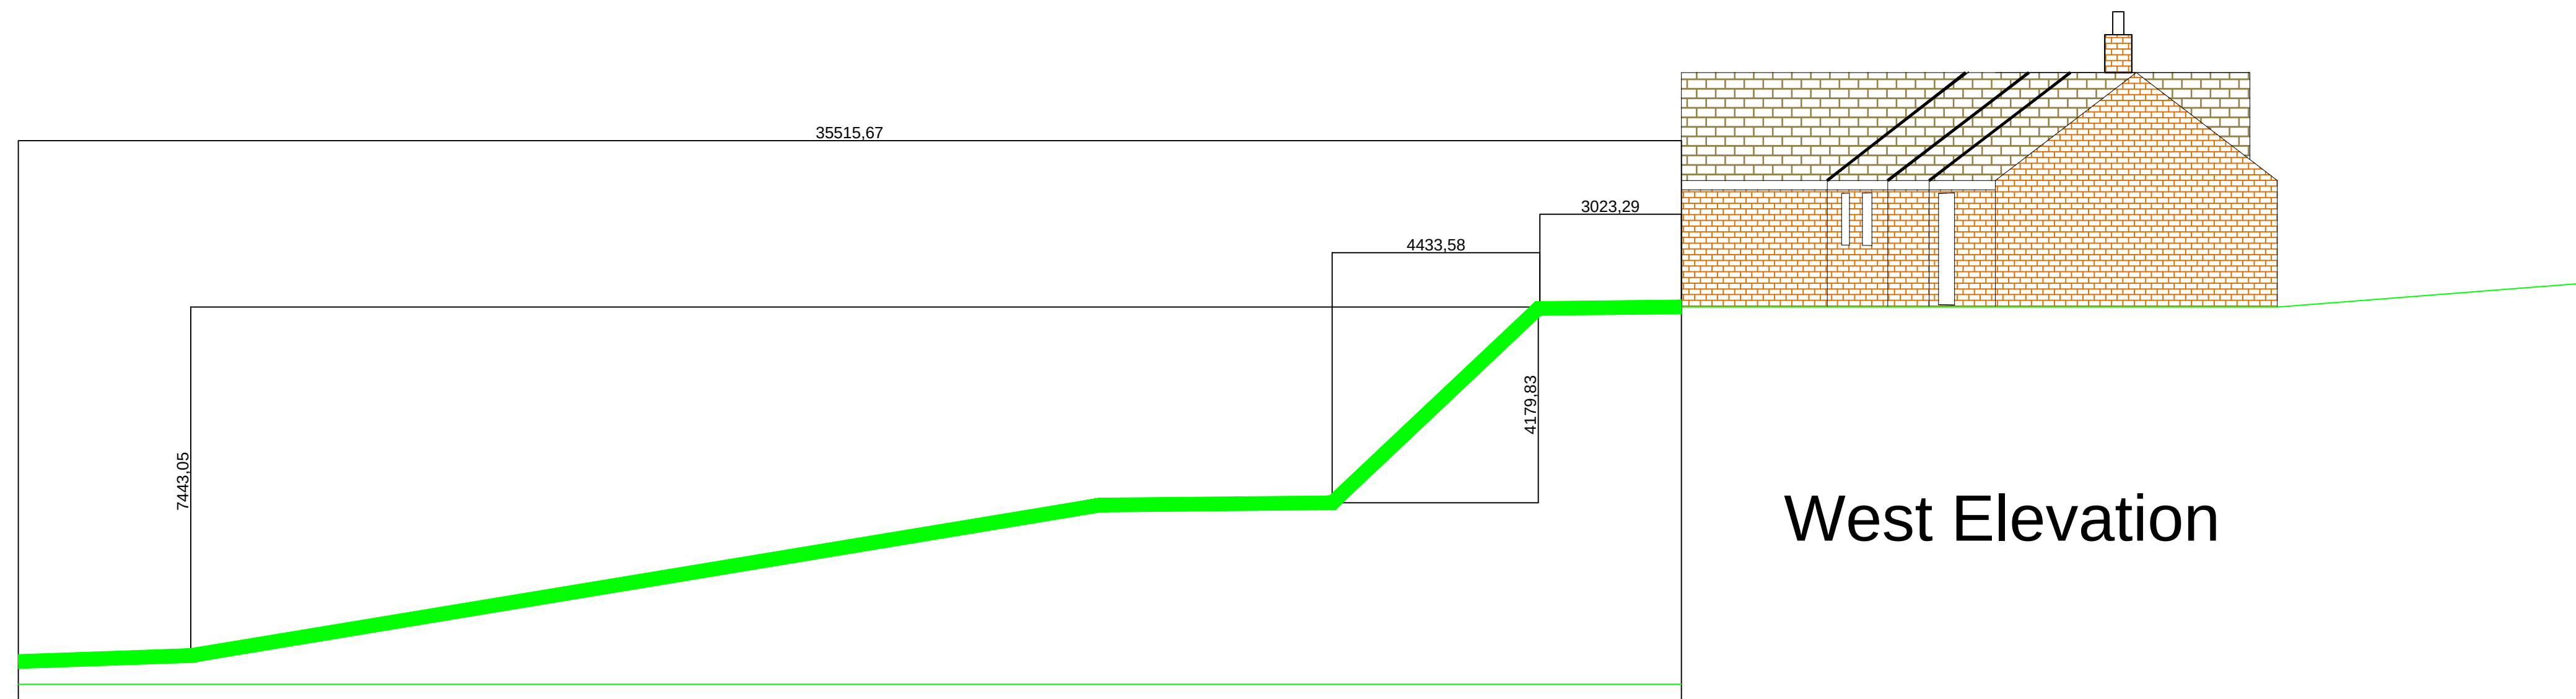

General Construction Notes

Rev.	By	Amendments	Date

Consultant
PLANNING CONSULT LTD
Digital Media Centre,
County Way,
Barnsley,
S70 2JW ,
Tel 01226 720814

Project (Client)
**Miriam Charnock,
Parklands, The Horncroft,
Cawthorne, S75 4HS.**

Drawing title

Landscape

Scale 1:100	Drawn SC	Checked	Date 17/05/2013
Drawing No. D/DT/MD/SC3		Revision A	File