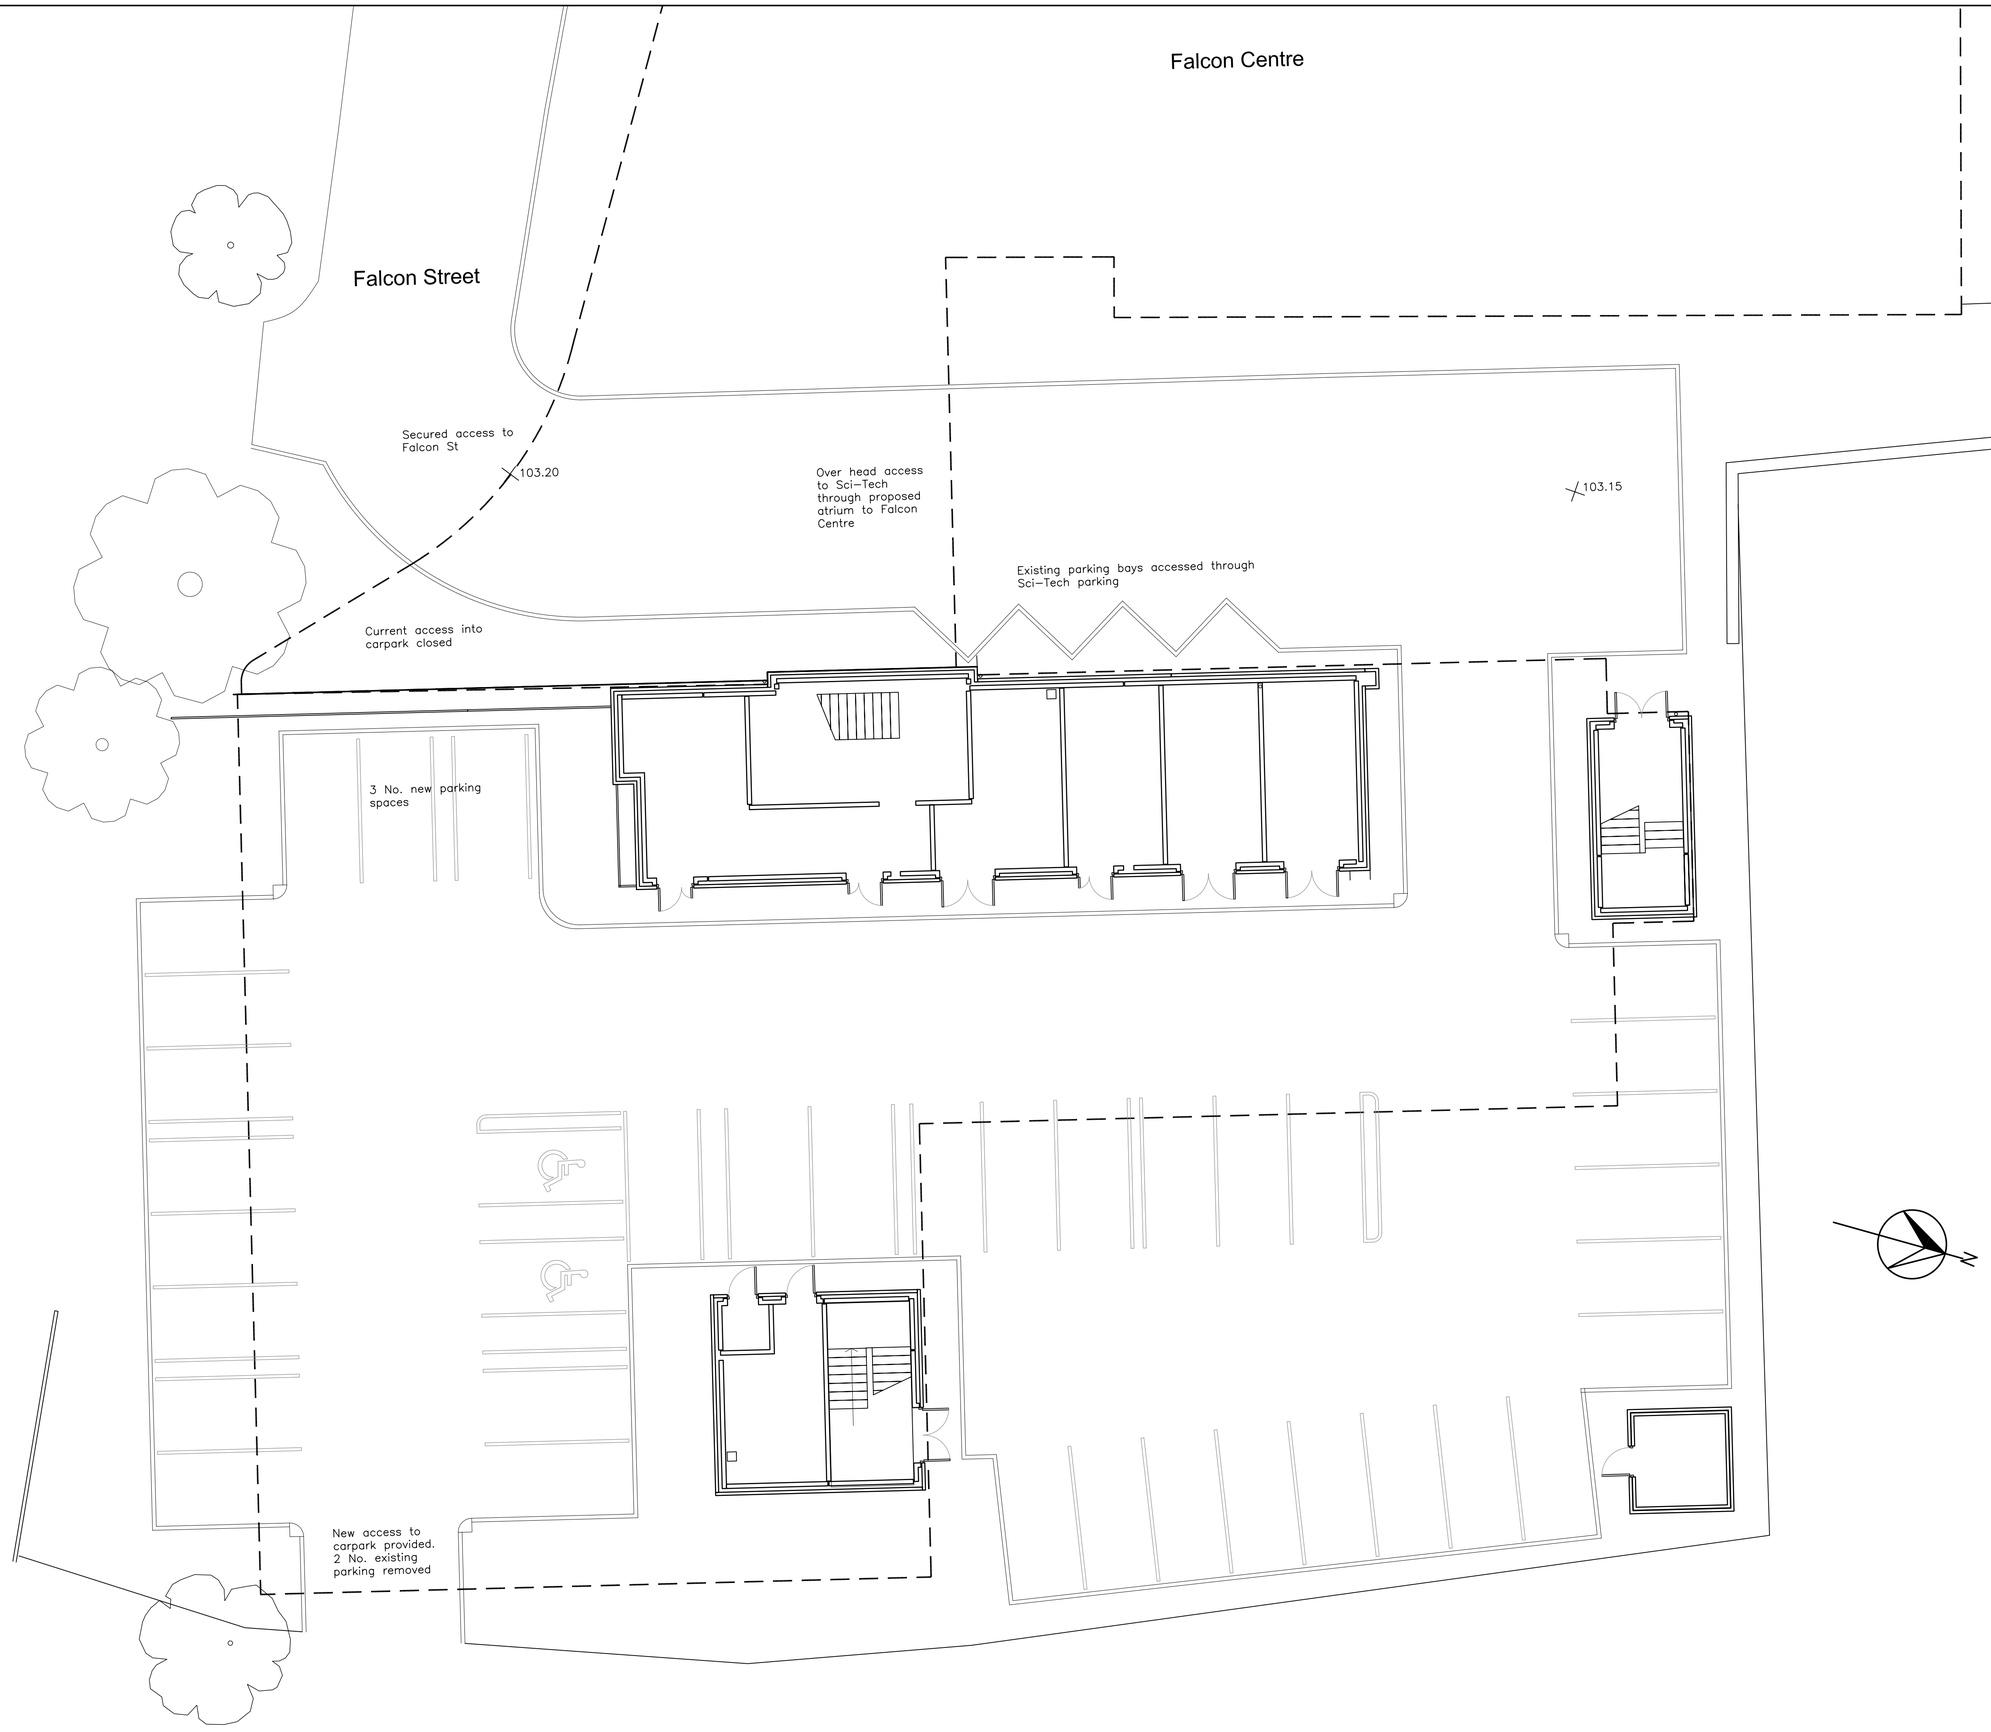


Do not scale from this drawing
The contractor is to check all dimensions on site and report any discrepancies to the architect
All rights described in chapter IV of the copyright, designs and patents act 1988 have been generally asserted

Planning Issue

B	19.11.10	Drawn: AL	Check: PP

Issued for Planning Approval

A	12.11.10	Drawn: AL	Check: PP

Issued for tender

-	10.09.10	Drawn: AL	Check: PP

Initial Issue

Fulcrum
2 Sidney Street
Sheffield S1 4RH

Telephone +44(0)1142761651
Facsimile +44(0)1142799191
Website www.jeffersonsheard.com

Jefferson Sheard Architects

Drawn	AL
Check	PP

Project
Barnsley College
Performing Arts (Falcon Centre)

Drawing
Proposed Sci-Tech
Car Park Layout

Scale	1:100@A1
Date	13.08.10
Ref.	0011
Number	2001
Rev.	B