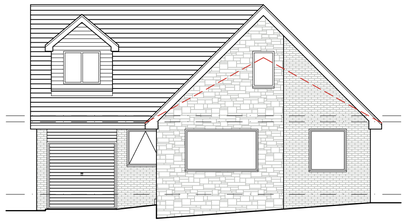

PROPOSED FRONT ELEVATION
SCALE 1:100

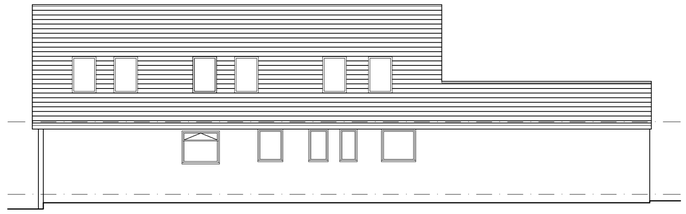

PROPOSED SIDE ELEVATION
SCALE 1:100

PROPOSED REAR ELEVATION
SCALE 1:100

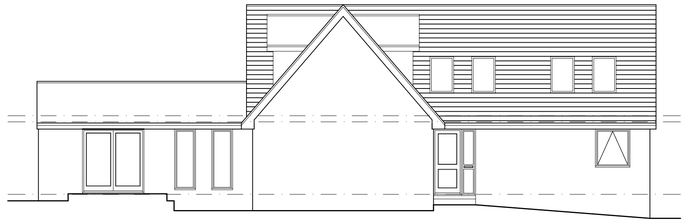

PROPOSED SIDE ELEVATION
SCALE 1:100

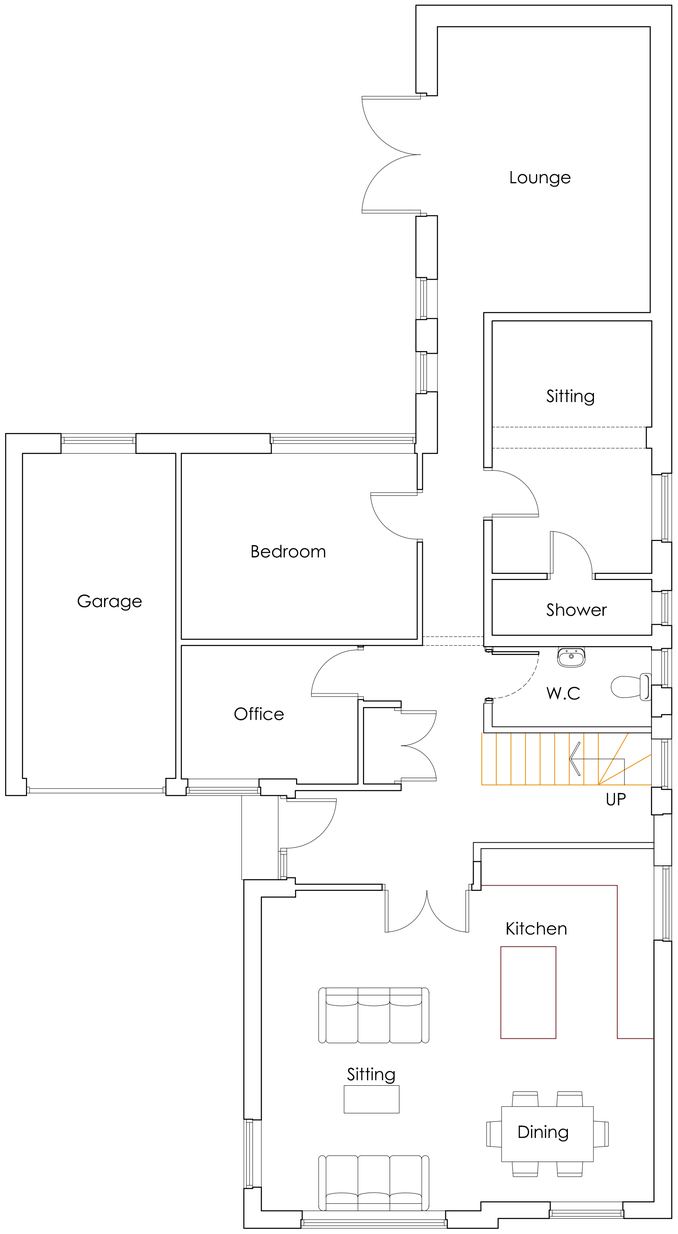

PROPOSED GROUND FLOOR PLAN
SCALE 1:50

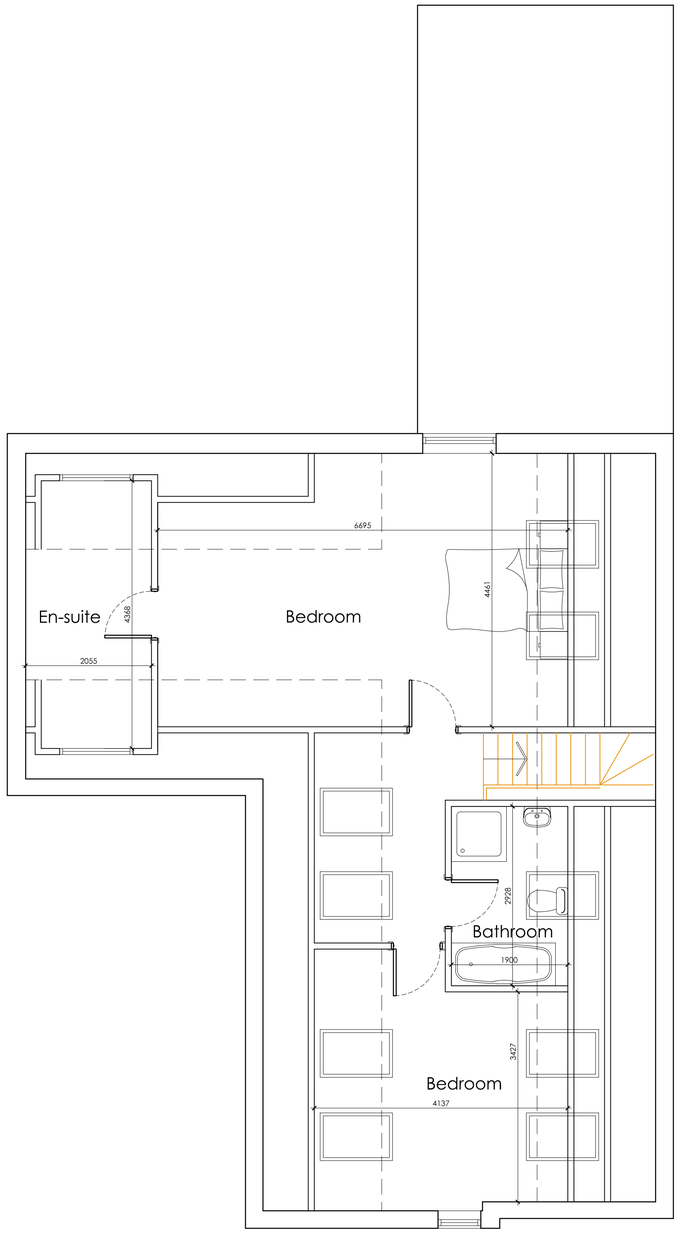

PROPOSED FIRST FLOOR PLAN
SCALE 1:50

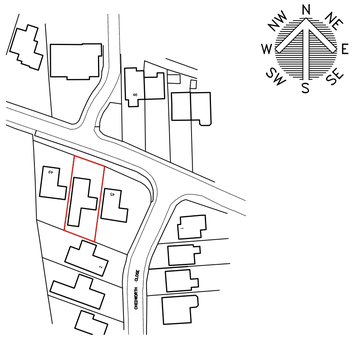

LOCATION PLAN
SCALE 1:1250

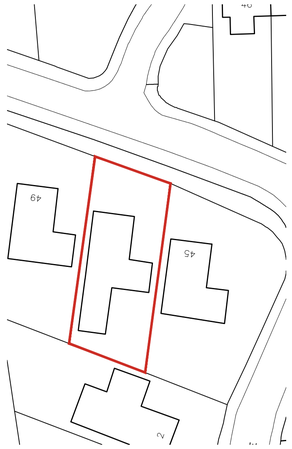

BLOCK PLAN
SCALE 1:500

White Agus PARTNERSHIP
ARCHITECTURAL SERVICES

OFFICE ONE,
34 VICTORIA ROAD,
BARNSLEY,
S70 2BU

Phone: 01226 208482
Email: info@whiteaguspartnership.co.uk
Web: www.whiteaguspartnership.co.uk

Project. FIRST FLOOR EXTENSION AT 47 BENCE LANE, BARNSLEY, S75 5PD	Client. MR & MRS ROBERTS
Drawing Title. PLANS AND ELEVATIONS	Date. MAY 2021 / Scale. 1:50 & 1:100 @ A1 / Ref. 19–157 / Dwg. No. 01 / Rev. A

Date	Suffix	Description	Date	Suffix	Description
25/06/2021	A	REVISED TO CLIENTS REQUIREMENTS			