All dimensions must be checked on site and not scaled from this drawing

© copyright

Scale Bar

0 1 2 3 4 5 6 7 8 9 10 Metres

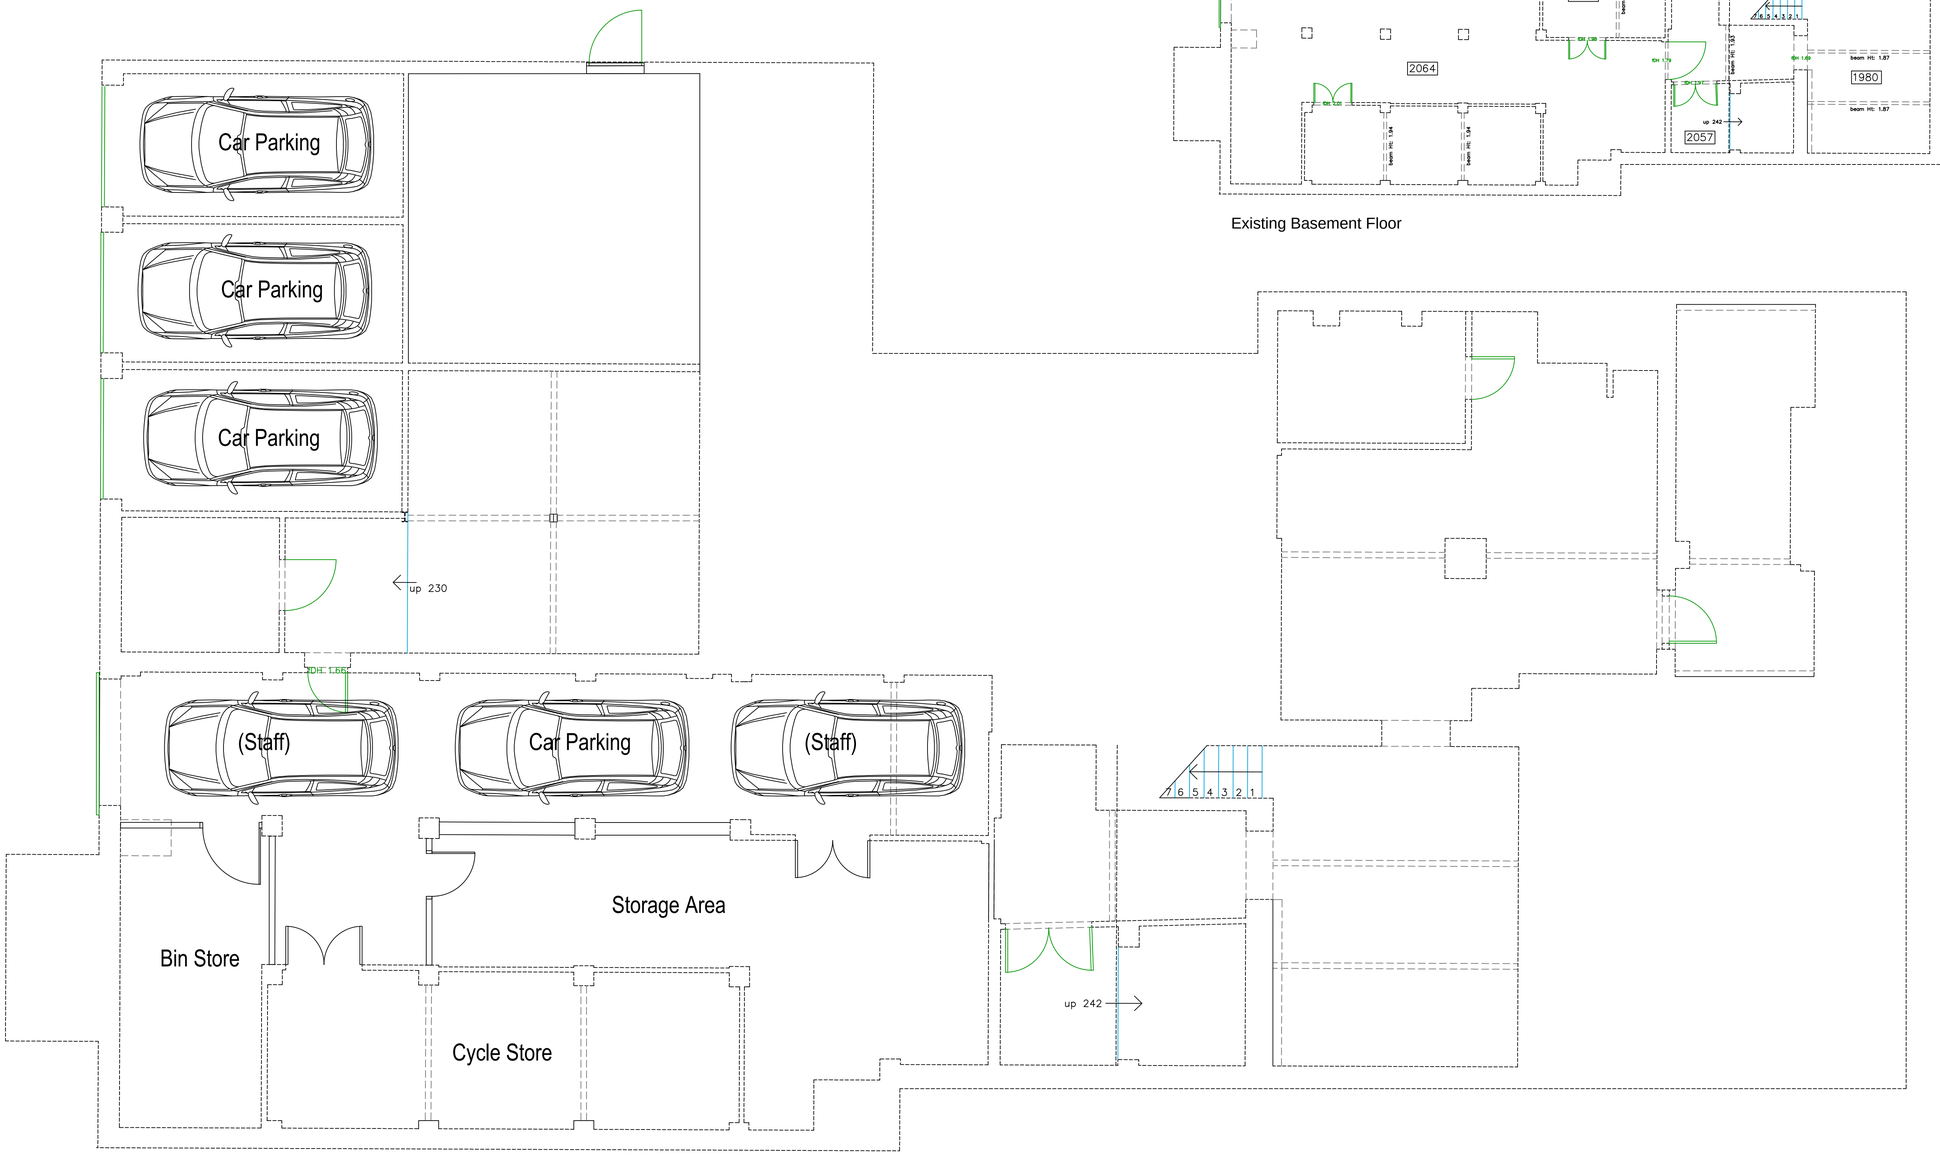

Proposed Basement Floor

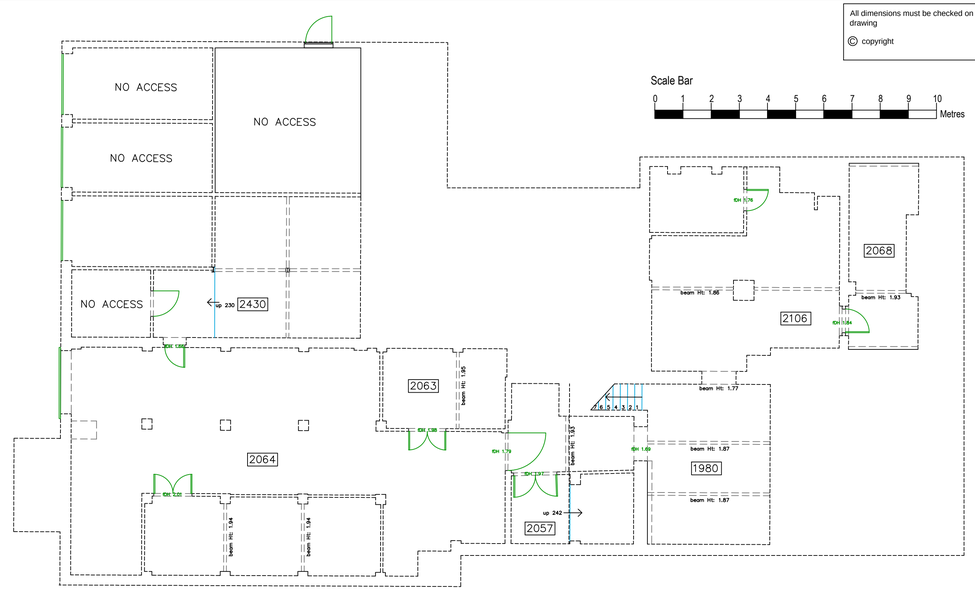

Existing Basement Floor

Scale Bar

0 1 2 3 4 5 6 7 8 9 10 Metres

A		
	Date	Revisions

piercy design

Architects ■ Designers ■ Project Managers ■ Planning Supervisors

The Chapel
Bridge Street
Driffield
YO25 6DA

Telephone: 01482 326415
Fax : 01482 218001
E-mail : user@piercydesign.co.uk

Client

Continental Gold

Job Title

Proposed Residential Development (C3), Hoyland Club, 2 Broad Street, Hoyland, Barnsley

Drawing Title

Existing & Proposed Basement Floor Plans

Status

Planning

Date	Scale
June 2025	1:50/1:100 @ A1

Drawn	Checked	Approved
H.P.		

Drg No.	Rev.
2025-12/P01	