

REFERENCE PLAN - NTS

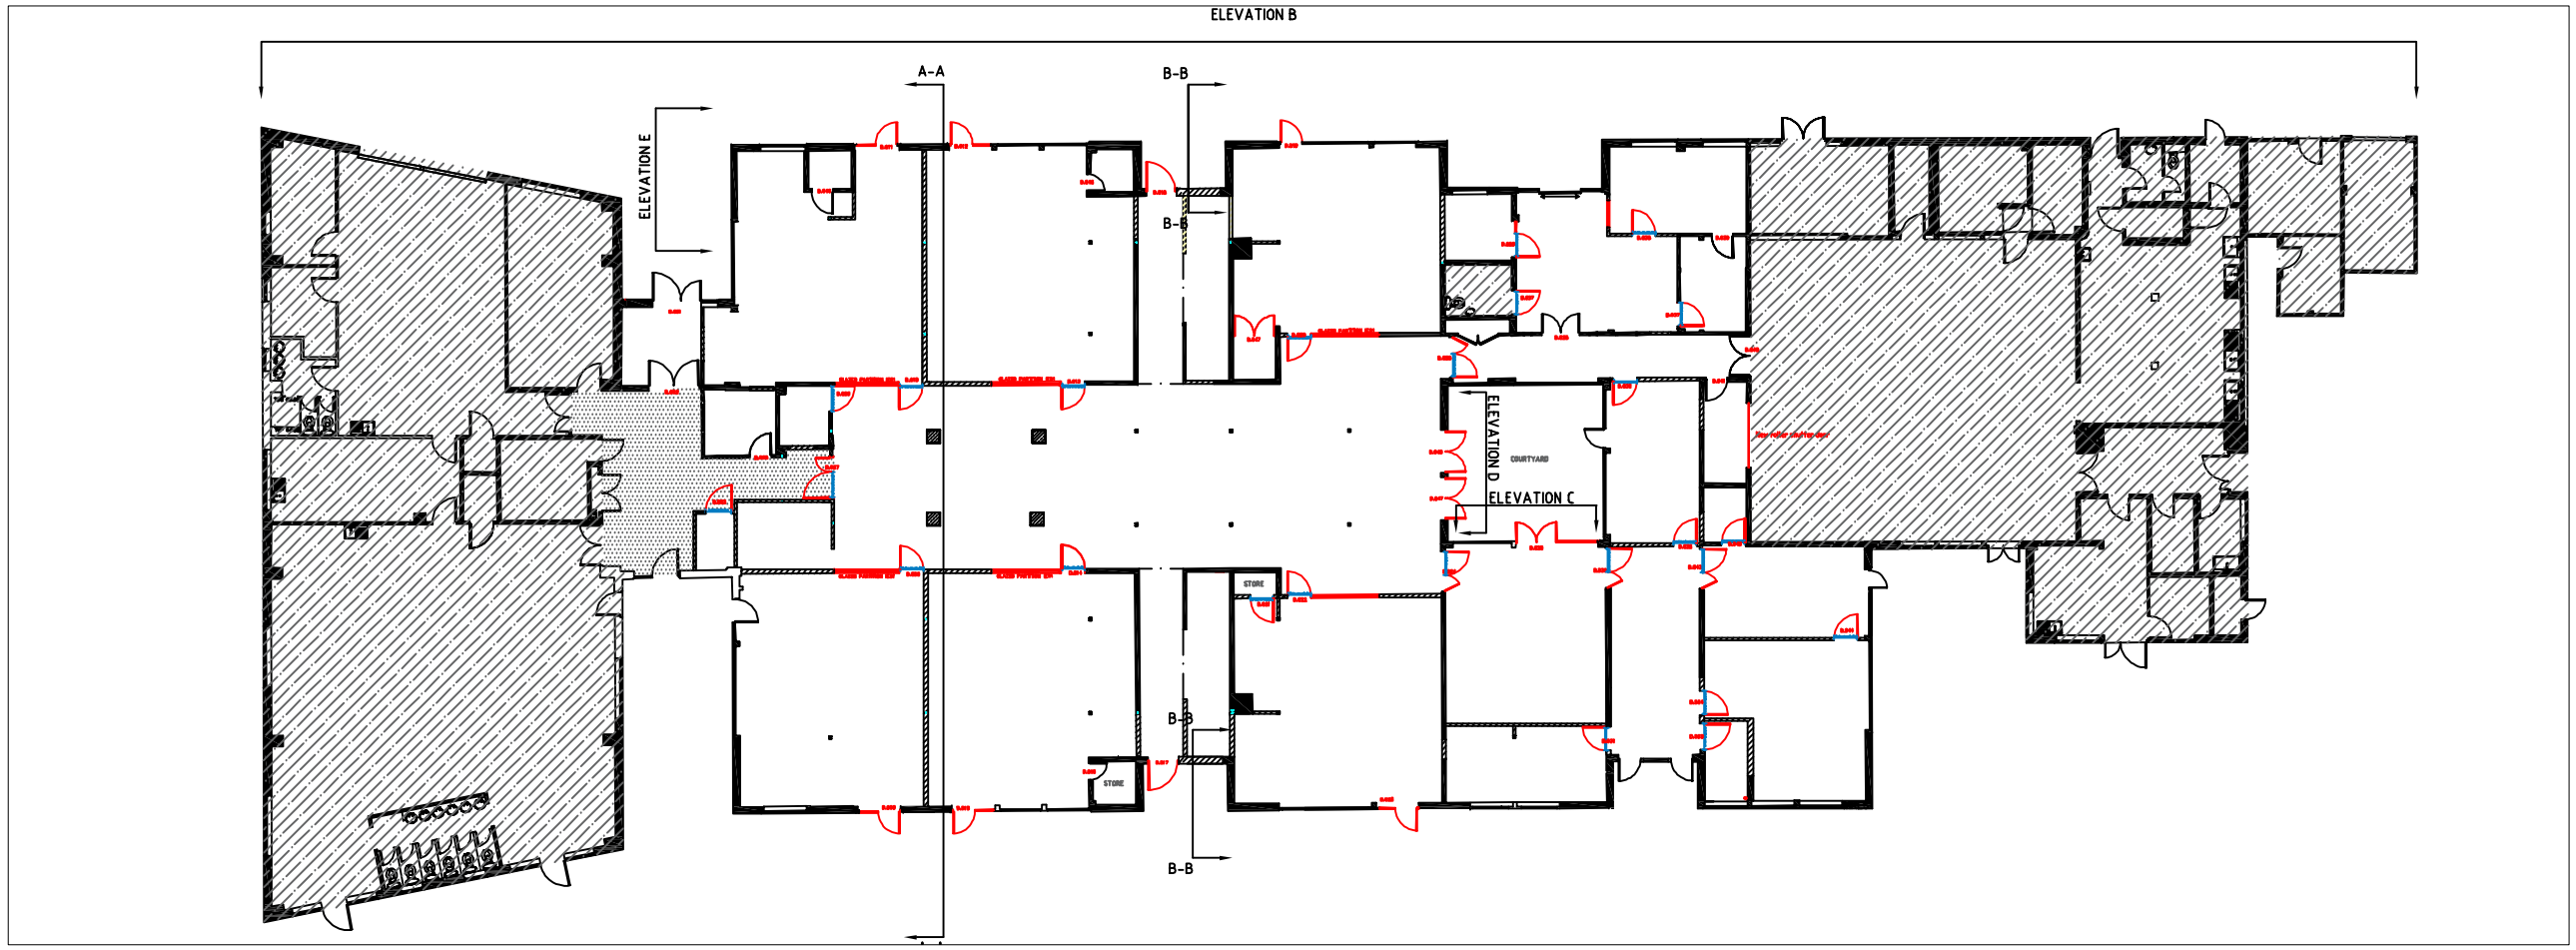

EXISTING ELEVATION E - 1/50

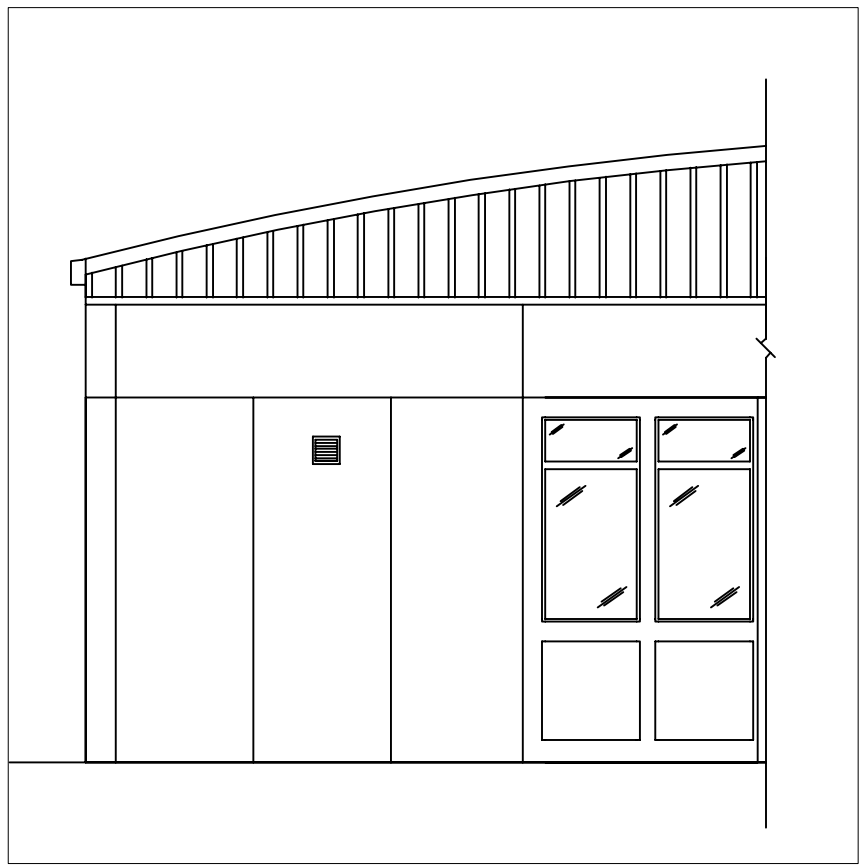

PROPOSED ELEVATION E - 1/50



EXISTING PHOTOGRAPH - ELEVATION E



Do Not Scale

Use only written dimensions. All dimensions must be verified prior to the works being put into hand and any discrepancies reported to the originator.

Health And Safety Information

	Details	Initials	Date
Asbestos Survey			
Structural Check/Lifting & Handling			
Site Survey			
Access and Egress/Site Compound			
Hazards Identified			

Location Plan
N.T.S

General Notes

Rev.	Details of Revision	Date	Sign

Client:

Academies Enterprise Trust
To make our best better

FAITHFUL + GOULD
3100 CENTURY WAY THORPE PARK LEEDS
Tel. +44(0)113 306 6600
Fax. +44(0)113 306 6601

Project:
AET
MEADSTEAD PRIMARY ACADEMY REFURBISHMENT

Ref:
5159873

Drawing No:
5159873/T/021

Title:
EXISTING & PROPOSED ELEVATION E

Scale:	Drawn:	Checked:	Co-ord chk:
AS SHOWN	PA	NB	
Original Size:	Date:	Date:	Date:
A3	16.04.18	16.04.18	

Status: TENDER

© FAITHFUL + GOULD COPYRIGHT: REPRODUCTION IN WHOLE OR PART BY ANY MEANS IS PROHIBITED WITHOUT THE PRIOR WRITTEN PERMISSION OF FAITHFUL + GOULD