



Drawing No.	Rev No.
MFG001 -003	

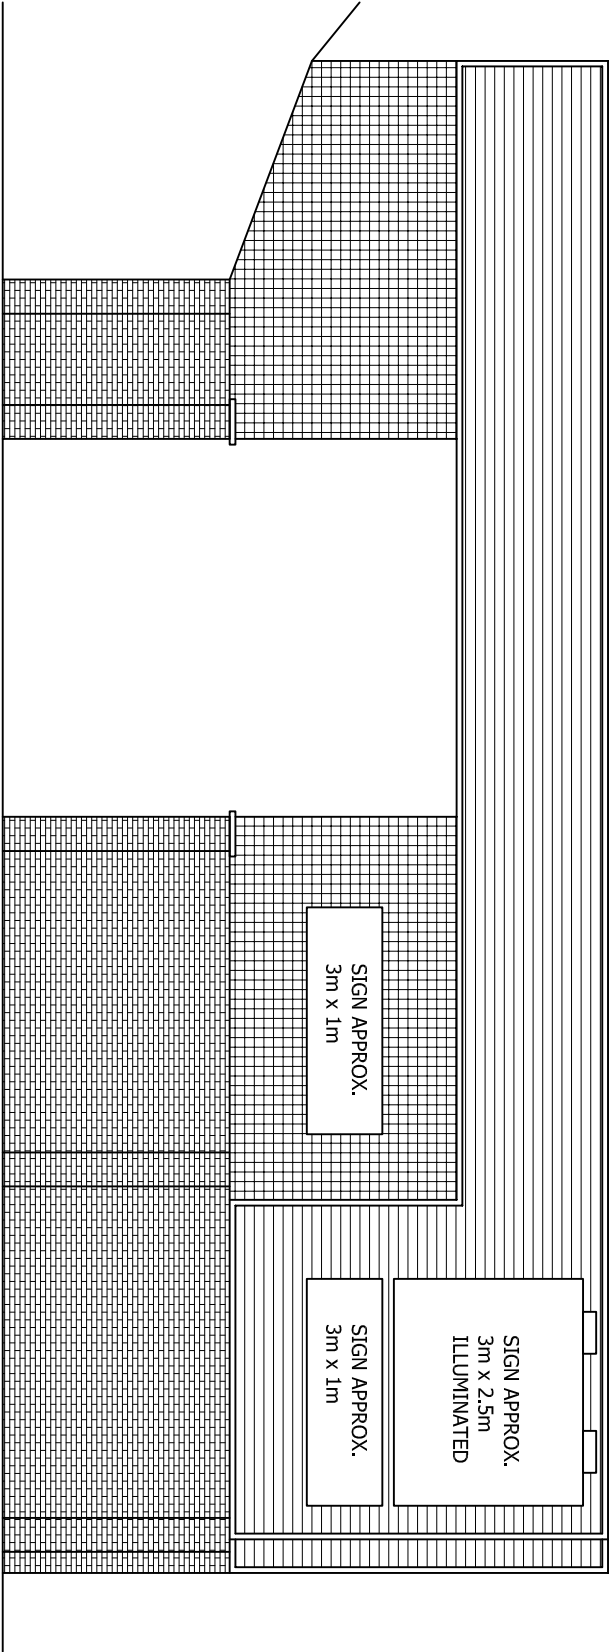

ELEVATION FROM RACE STREET
SCALE 1:100 AT A3

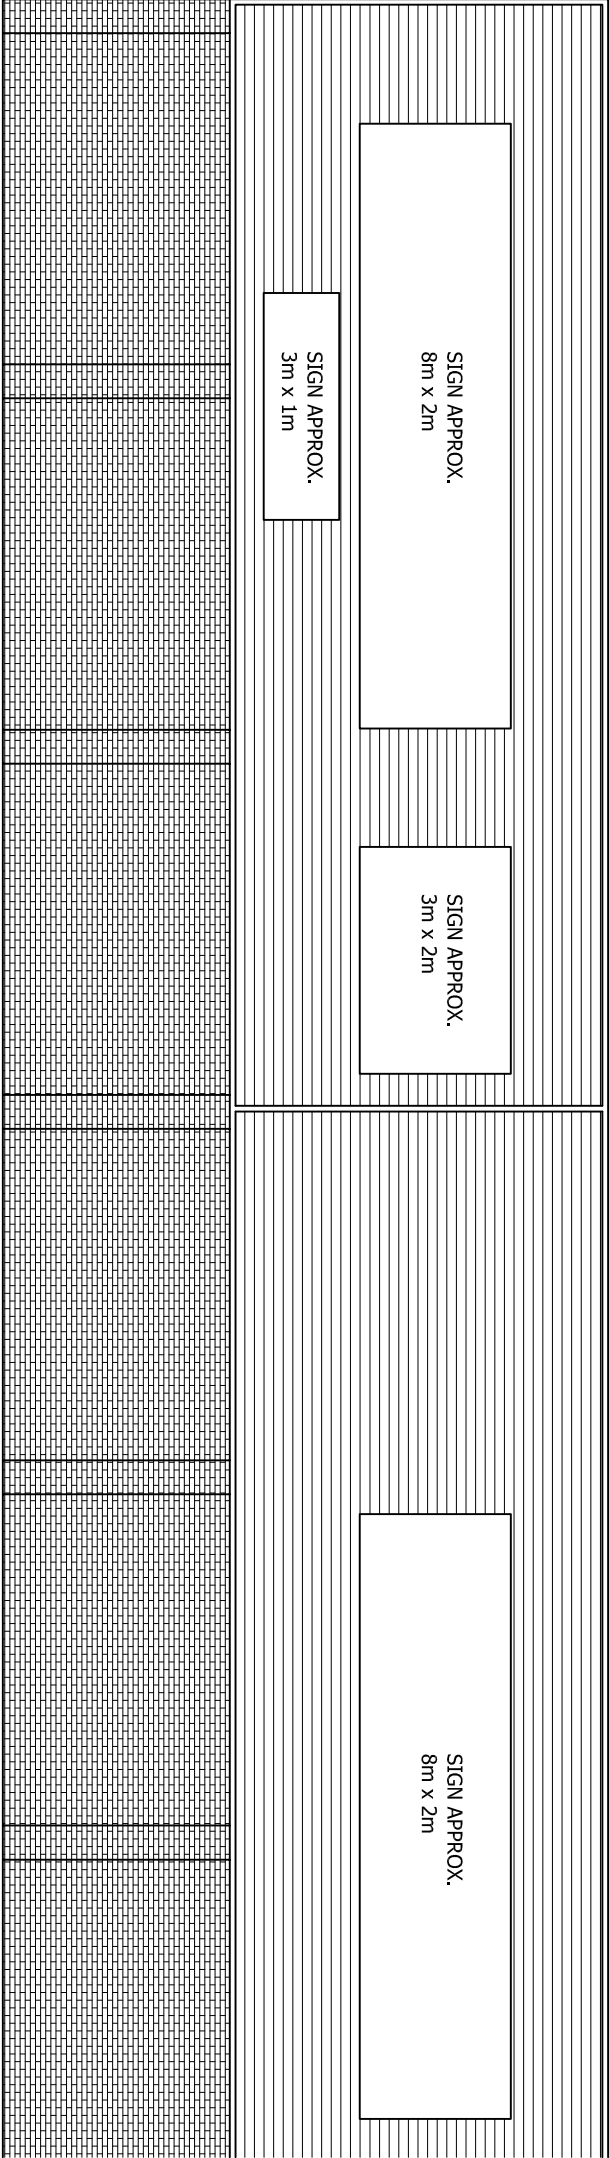

ELEVATION FROM TOWN END ROUNDABOUT
SCALE 1:100 AT A3

DO NOT SCALE: Contractor to check all dimensions and report any omissions or errors

NOTES

Rev	Description	By	Chk	App	Date
-----	-------------	----	-----	-----	------

JRB DESIGNS Ltd
1 Saville Road
Cudworth
Barnsley
S72 8LT
Tel: 01226 383542
Fax: 01226 380078
Mob: 07970 541192
Email: join@jrbdesigns.co.uk
This drawing is copyright. © Jrbdesigns Ltd.

Client
MR F GJOLLA

Drawing Title
PROPOSED ELEVATIONS

Address
**UNIT G1 RACE STREET
BARNSELEY
S70 1BG**

Project Title:
**DISPLAY OF ILLUMINATED
AND NON ILLUMINATED SIGNAGE**

Purpose of Issue:
PLANNING

Drawing Status
FIRST ISSUE

Scale at A3 AS SHOWN	Drawn By JRB	Date 12/03/2014
Checked By	Date 12/03/2014	Approved By
Project No. MFG001	Drawing No. 003	Revision -

APPROVAL ☒ INFORMATION ☐ TENDER ☐ CONTRACT ☐ CONSTRUCTION ☐