
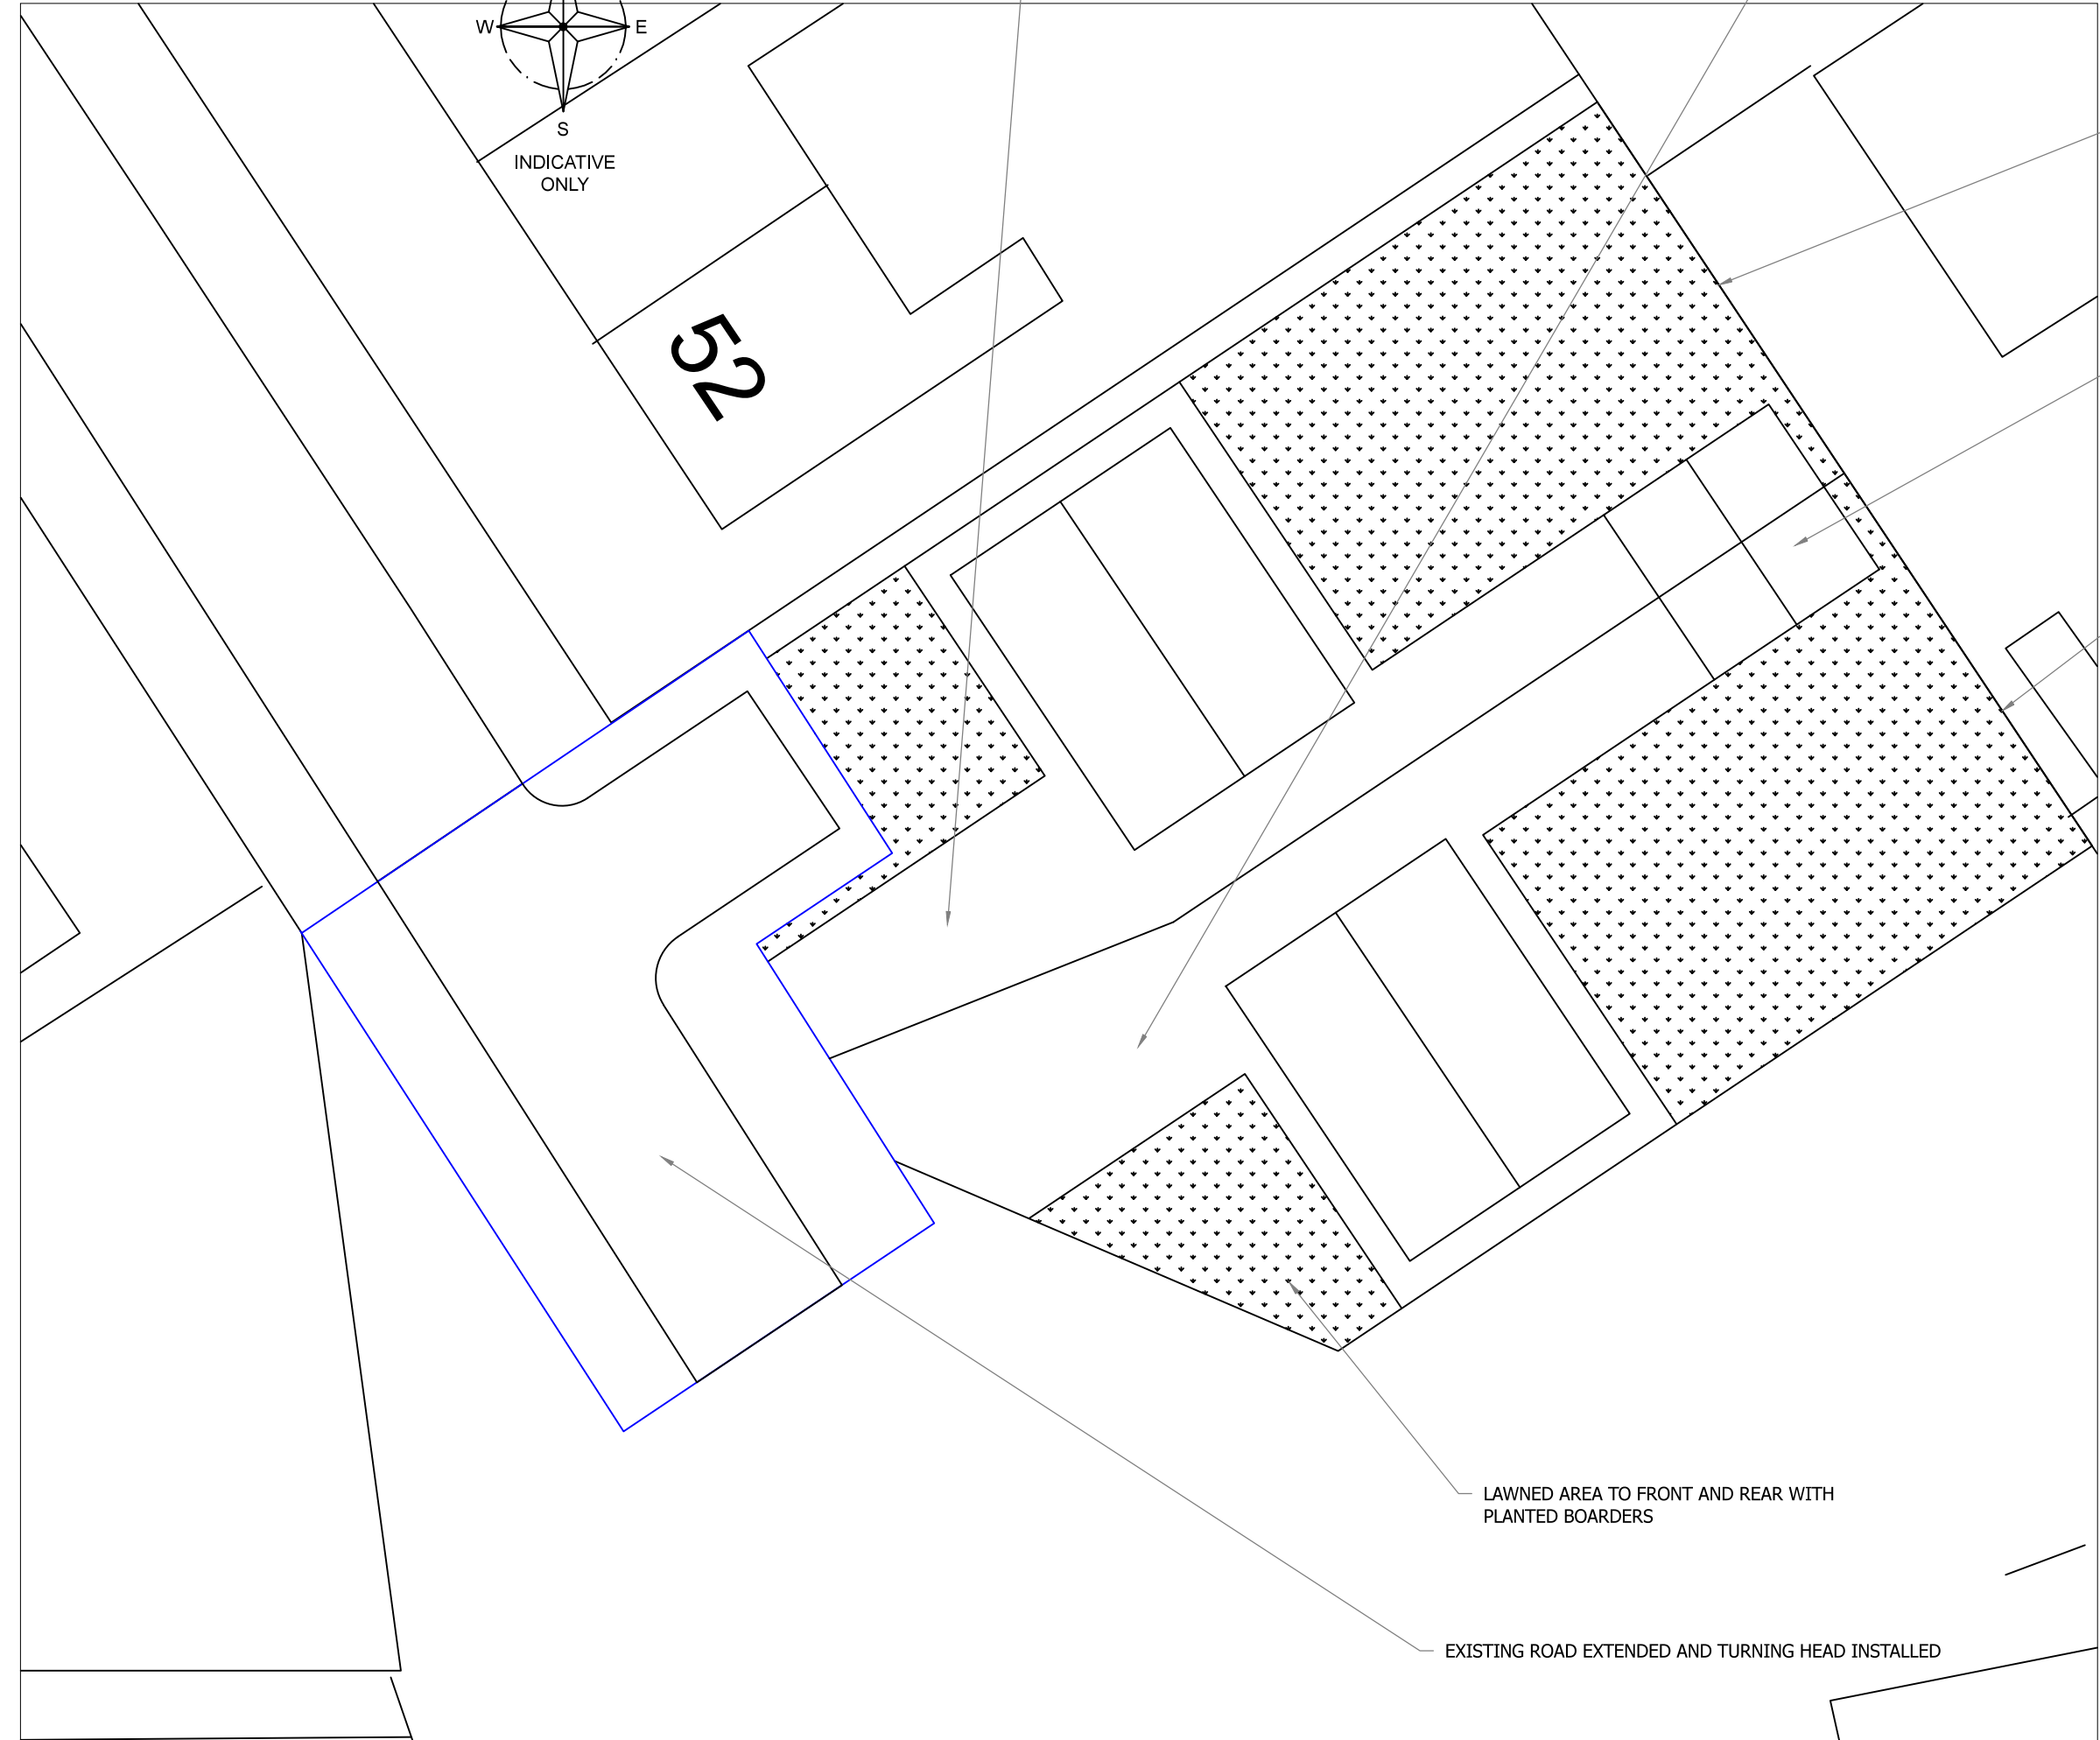


Drawing No.	Rev No.
MDC001 -002	

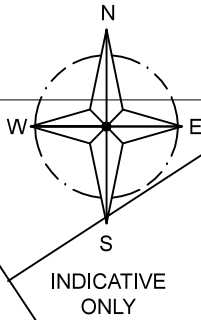

DO NOT SCALE: Contractor to check all dimensions and report any omissions or errors

NOTES

2m HIGH BRICK WALL TO REAR AND SIDES REDUCING DOWN TO 0.6m TO FRONT OF DWELLINGS

SEMI DETACHED GARAGE

2m HIGH BRICK WALL TO REAR AND SIDES REDUCING DOWN TO 0.6m TO FRONT OF DWELLINGS

Rev	Description	By	Chk	App	Date
JRB DESIGNS Ltd 1 Saville Road Cudworth Barnsley S72 8LT Tel: 01226 383542 Fax: 01226 380078 Mob: 07970 541192 Email: john@jrbdesigns.co.uk This drawing is copyright. © jrbdesigns Ltd.					
Client MR. P CONNER 101 BRIER LANE HAVERCROFT WAKEFIELD					
Drawing Title BLOCK PLAN					
Address LAND OFF MICHAELS ESTATE GRIMETHORPE BARNLEY					
Project Title: PROPOSED 2 NEW DETACHED BUNGALOWS					
Purpose of Issue: PLANNING					
Drawing Status FIRST ISSUE					
Scale at A3 AS SHOWN		Drawn By JRB		Date 13/04/2016	
Checked By		Date 13/04/2016		Approved By	
Project No. MDC001		Drawing No. 002			Revision -
APPROVAL ☐		INFORMATION ☐		TENDER ☐	
		CONTRACT ☐		CONSTRUCTION ☐	