



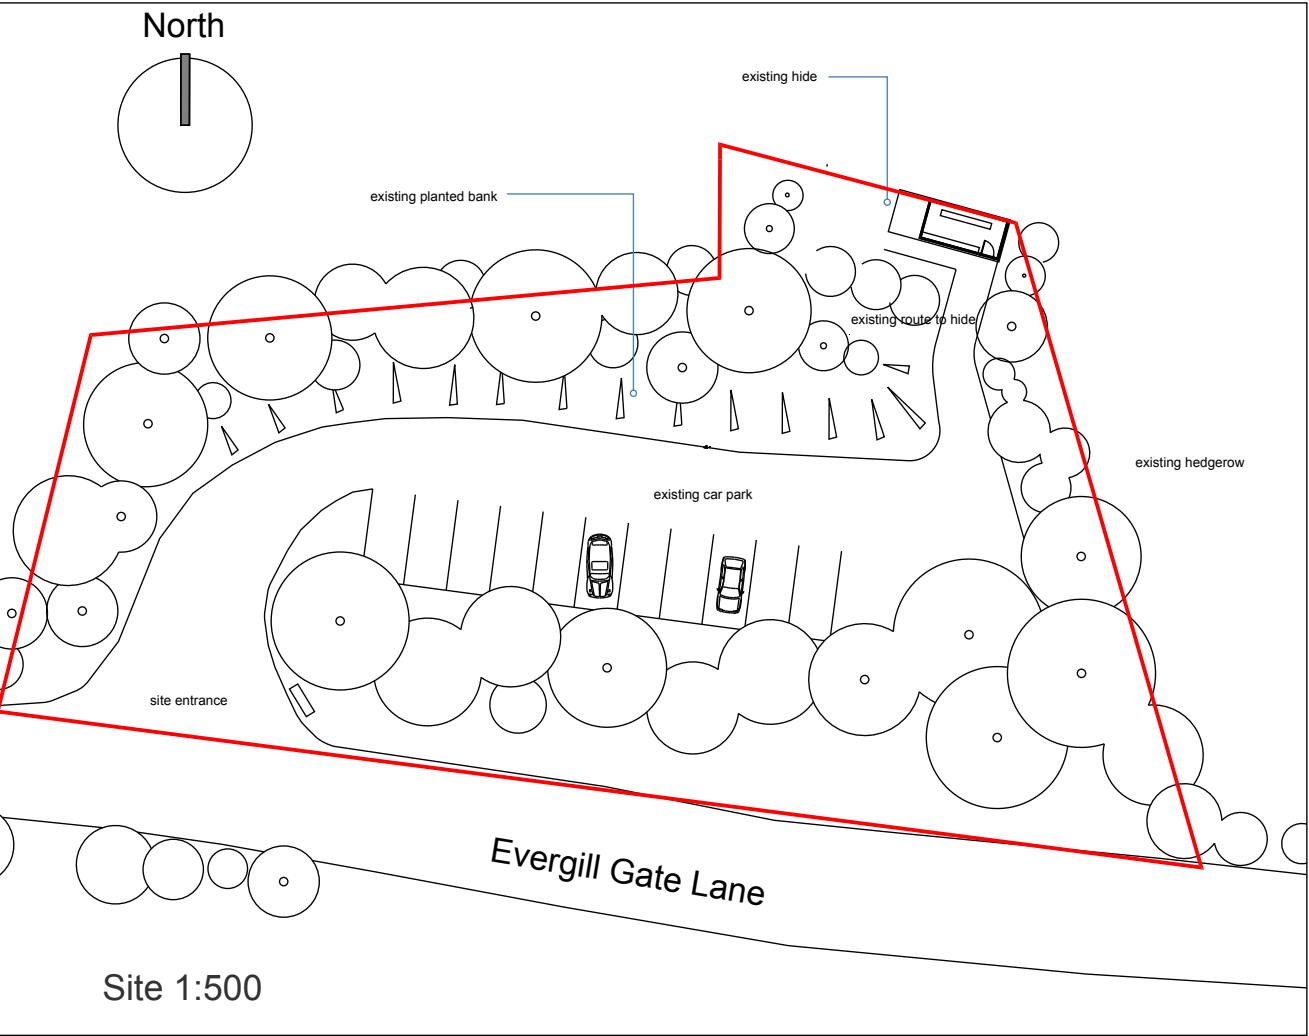

NOTES :
Figured dimensions only are to be taken from this drawing. All dimensions are to be checked on site before any work is put in hand.

The Copyright of this drawing is owned by SALT Architects

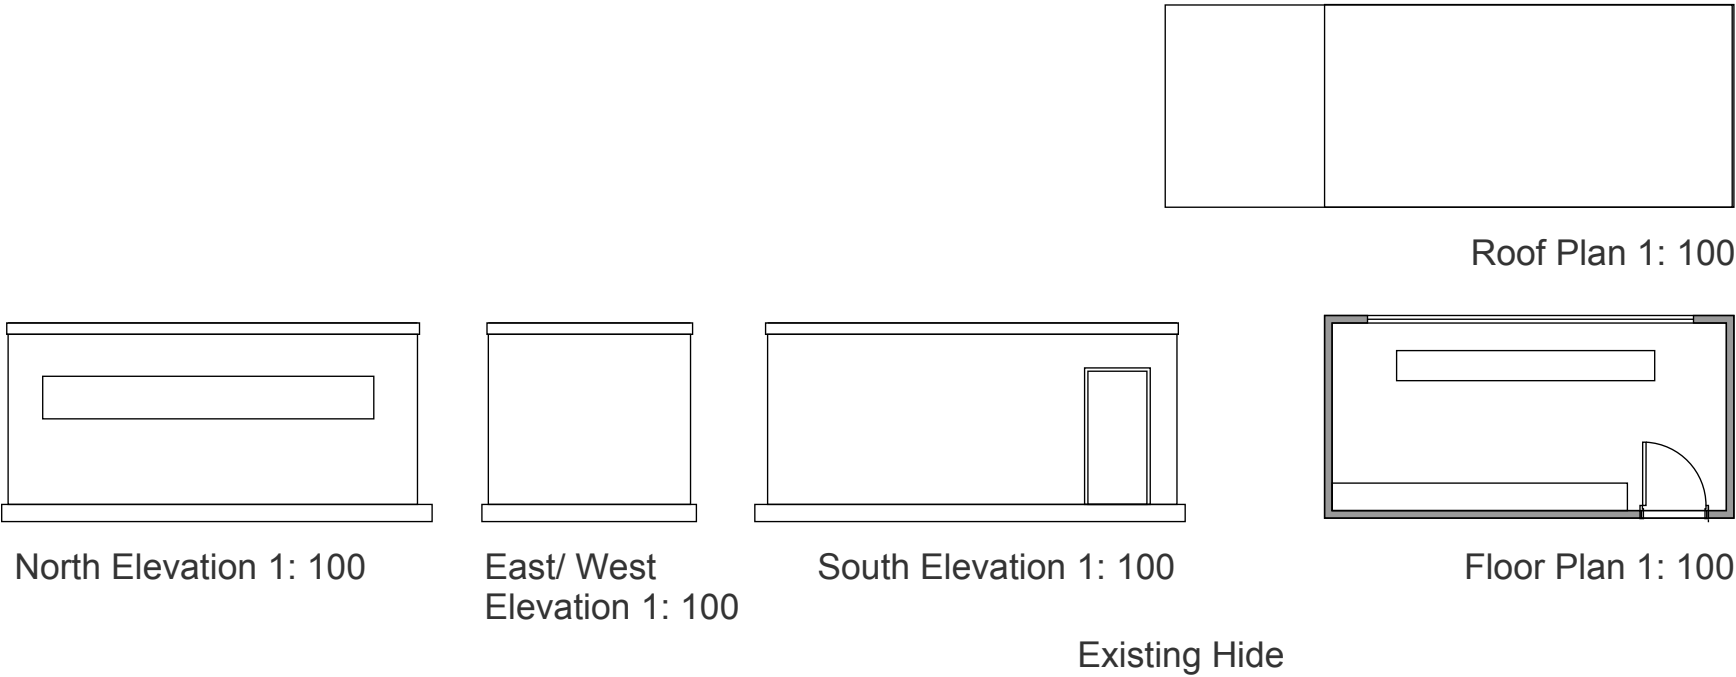

Rev	Revision Details	Drawn	Date
Mark	Revision	Drawn	Date Checked

SALT

architects

54 Lairgate, Beverley,
East Yorkshire
HU17 8EU

telephone 01482 888102
fax 01482 888621

Client's name
Garganey Trust

Job title
New Bird Hide

Drawing title
Block Plan and Survey

Scale
SCALE @ A3 1: 100, 1: 500

Drawn	Checked	Date
ST	BH	11/02/15
Job No	Drawing No.	Rev
2471	102	-
Status	Planning	