



01. PERSPECTIVE PROPOSED ENTRANCE SIGNAGE
NTS

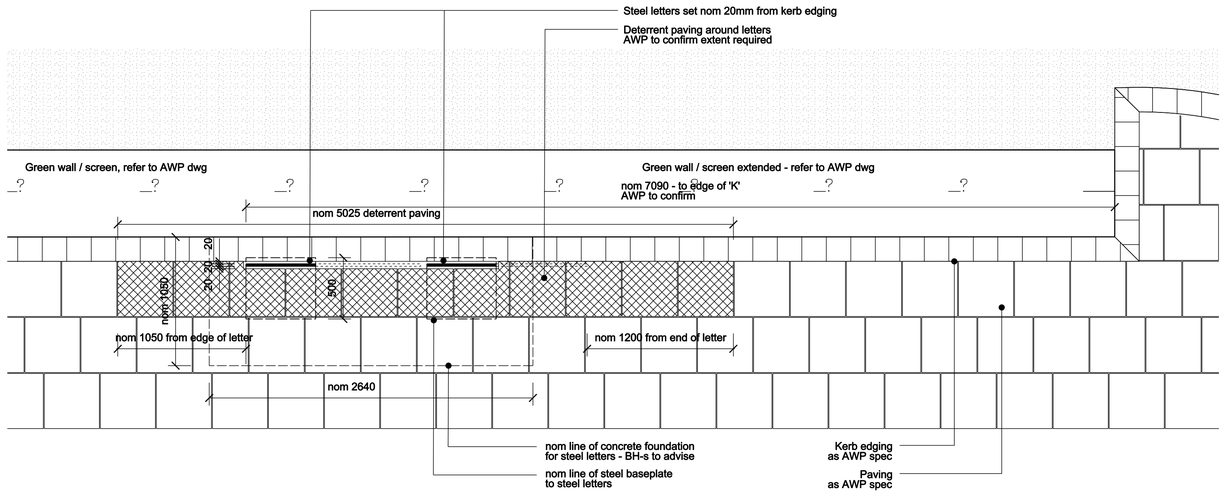

02. PLAN PROPOSED ENTRANCE SIGNAGE
1:50@A1

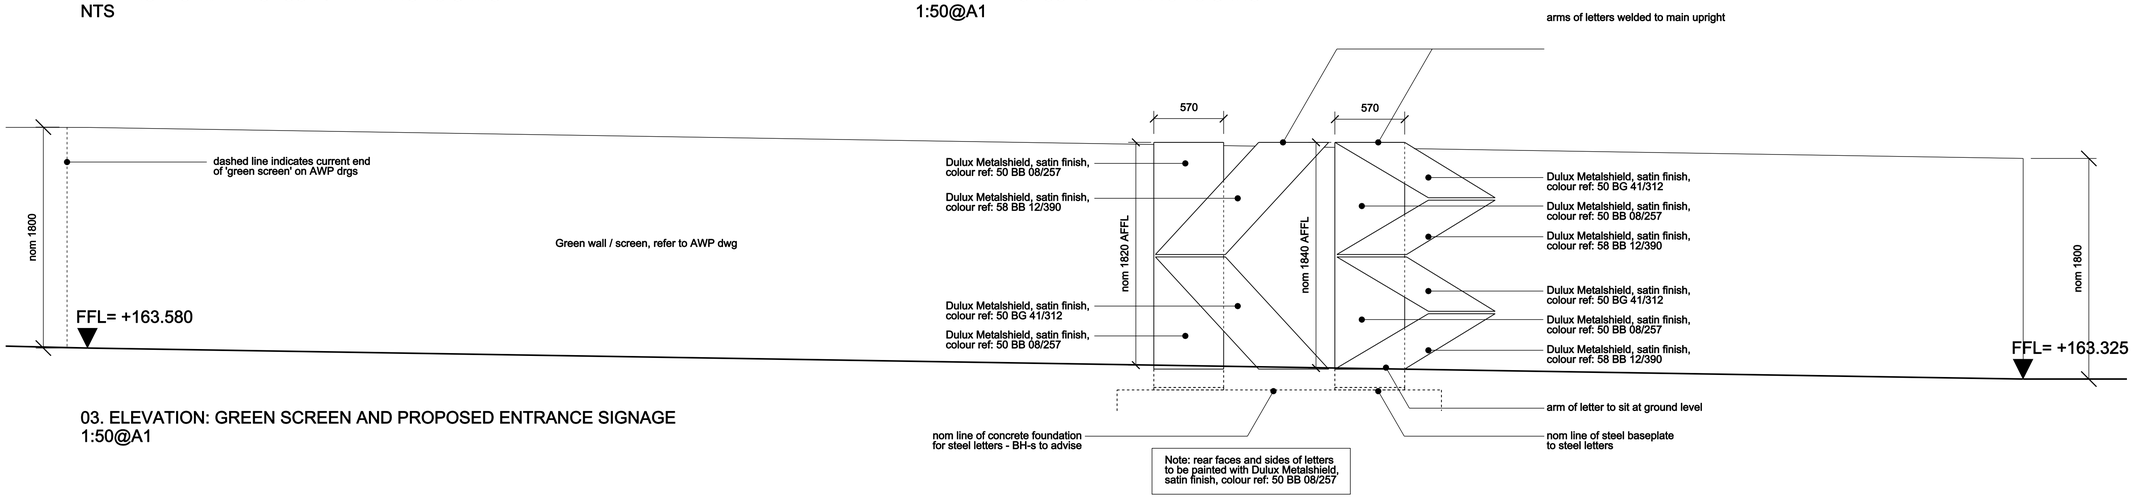

03. ELEVATION: GREEN SCREEN AND PROPOSED ENTRANCE SIGNAGE
1:50@A1

KEY

REV	DATE	STATUS / REVSION NOTES
P01	20/12/10	First Issue. Issued for Entrance Signage Planning Application.

NOTES

Barnsley Partnership For Learning

LAING O'ROURKE

NOTE

1. Do not scale from this drawing.
2. All dimensions to be checked on site.
3. Report all drawing errors, omissions and discrepancies to the architect.
4. This document may be issued in an uncontrolled CAD format to enable others to use it as background information to make alterations and/or additions. In that instance the file will be accompanied by a PDF version. It is for those making such alterations and additions to ensure that they make use of current background information. AHMM Ltd accepts no liability for any such alterations or additions to the background information or arising out of changes to background information which occur prior to alterations of additions being made.

LOCATION

ALLFORD HALL MONAGHAN MORRIS
ARCHITECTS Ltd
2ND FLOOR, BLOCK C, 5-23 OLD STREET LONDON EC1V 9HL
TEL 020 7251 5261 FAX 020 7251 5123 WEB WWW.AHMM.CO.UK

job title
BARNSLEY BSF - KIRK BALK

drawing title / location
PROPOSED BOULEVARD ENTRANCE
SIGNAGE ELEVATION AND DETAILS

drawn by	checked	scale	job	package
PJM	GM	1:50@A1;1:100@A3	07034	

drawing number
BP4L_KBK_AHM_DR_16_BW_LL_012

revision
P01