


SCHEME SITE SECTION @ 1:100
AS VIEWED FROM 'THE AVENUE'

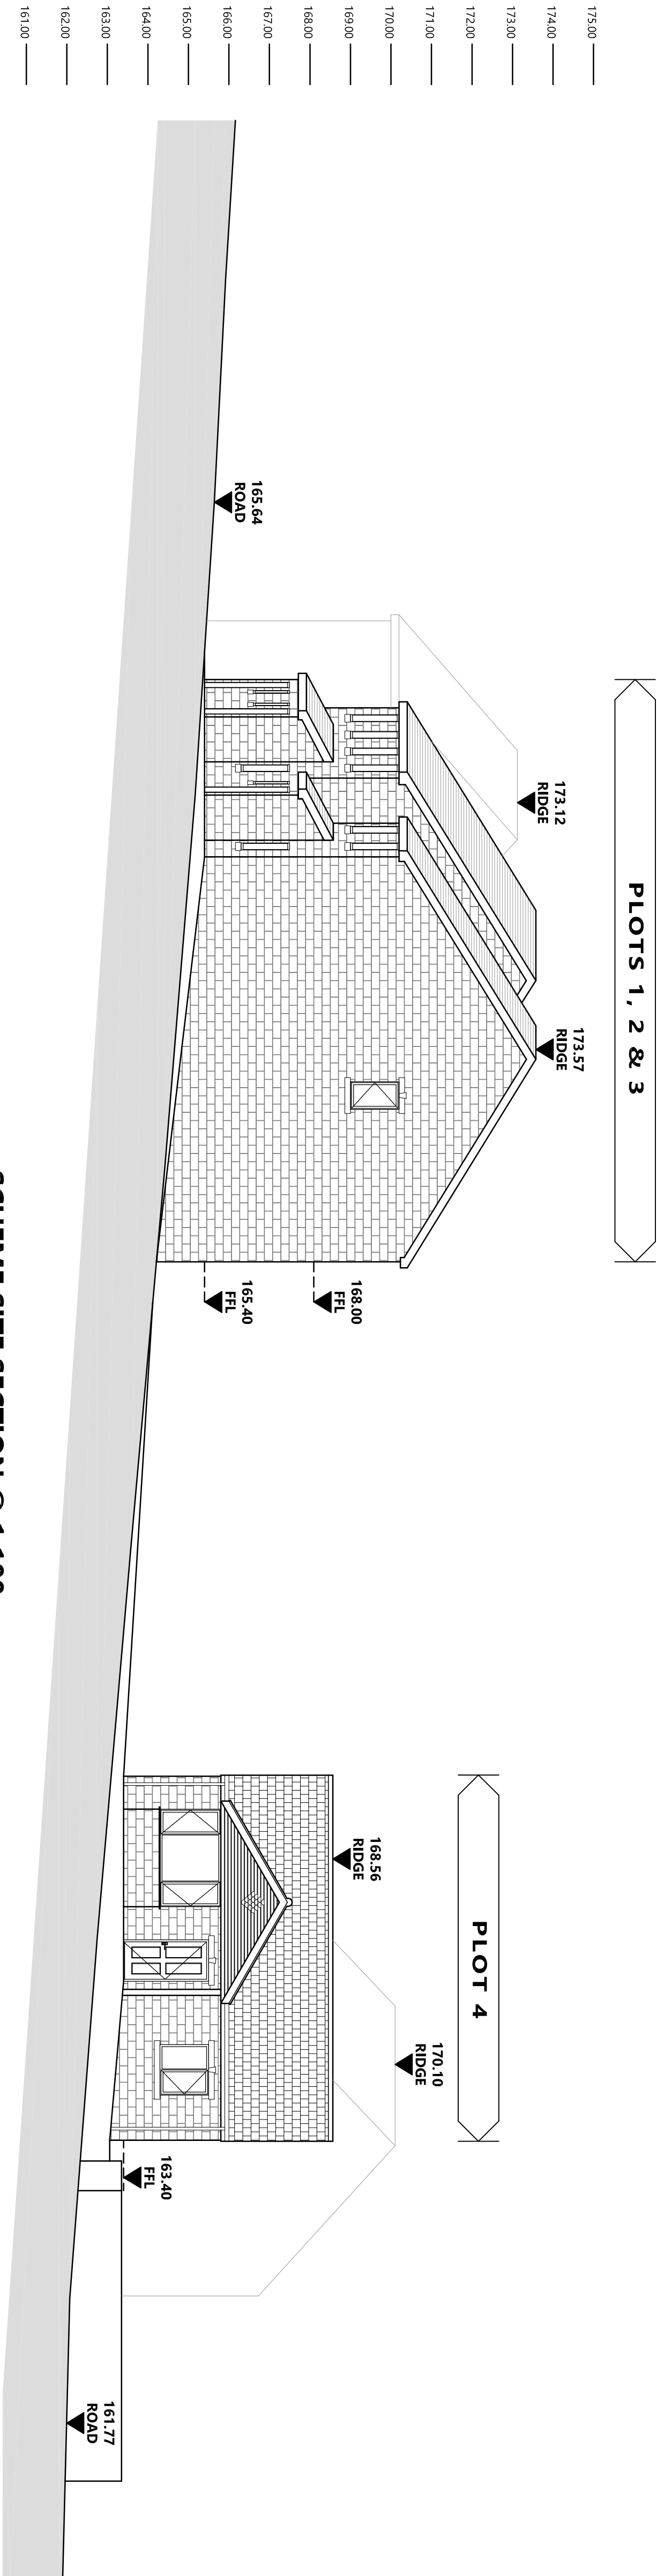

SCHEME SITE SECTION @ 1:100
AS VIEWED FROM 'WORSBROUGH VIEW'

Ref	Date	Revision	Initial
Project / Client			
RESIDENTIAL DEVELOPMENT LAND AT WHARNCLIFFE SILKSTONE WMC TANKERSLEY FOR OLIVER DEVELOPMENTS			
Drawing Title:			
SCHEME SITE SECTIONS			
John Hill ASSOCIATES LTD Architectural & Surveying Consultants 6 Shaw Wood Way Shaw Wood Business Park Doncaster DN2 5TB Tel: 01302 364565 Fax: 01302 364588 enquiries@jh-a.co.uk			
Scale:	1:100	Date:	FEBRUARY 2016
Drawn By:	DJT	Checked By:	AH
Drawing No:	15/042/14	Sheet Size:	A1