
Key

- Application Boundary
- Proposed Biocabin Location
- Fuel Delivery Entry and Exit Route

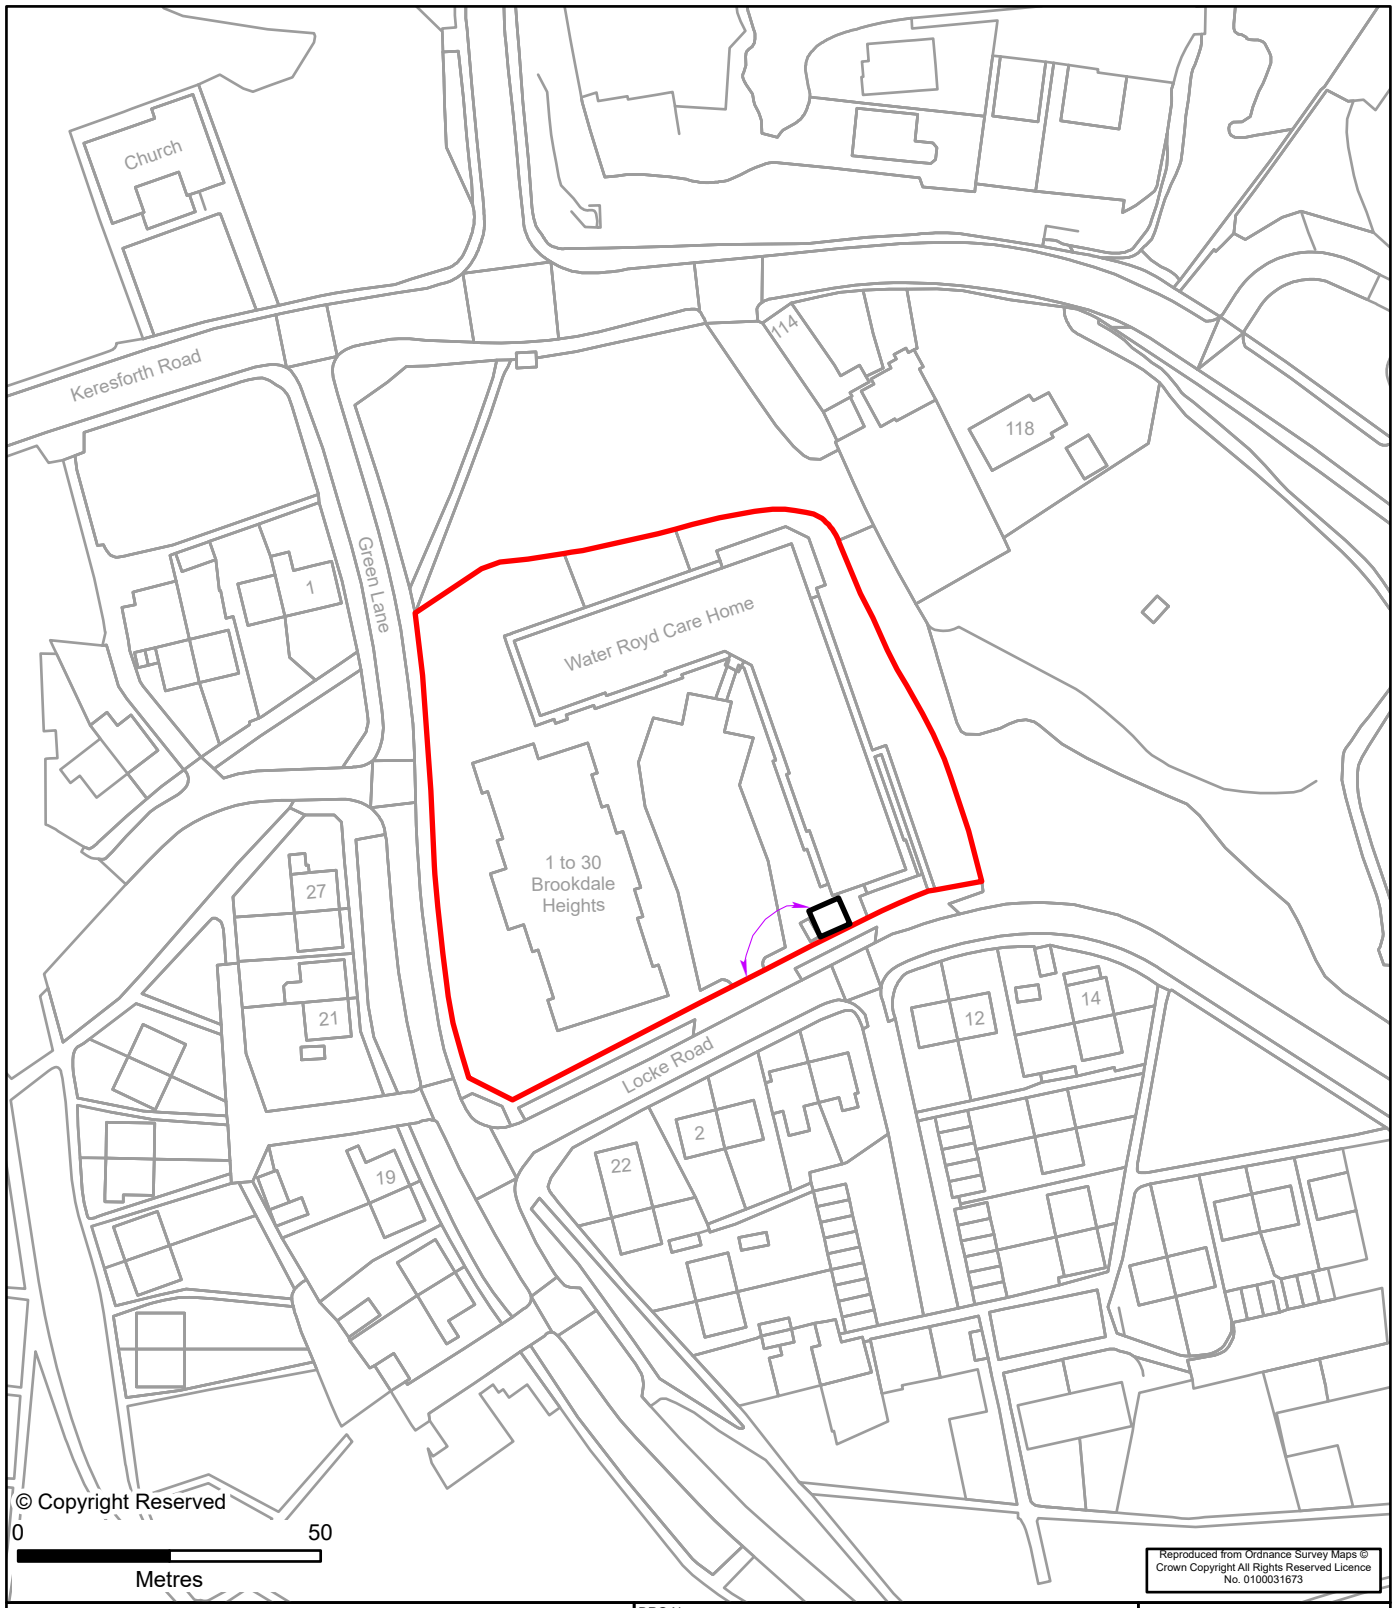

CLIENT: THE UK DEVELOPMENT GROUP LTD	DRG No: NT15521/001		REV: A
PROJECT: WATER ROYD CARE HOME BIOMASS BOILER	SIZE: A4	SCALE: 1:1,250	DATE: 02/09/2021
	DRAWN BY: EF	CHECKED BY: AB	APPROVED BY: NB
DRAWING TITLE: LOCATION PLAN			

wardell armstrong
NEWCASTLE UPON TYNE | TEL 0191 232 0943
WWW.WARDELL-ARMSTRONG.COM
BIRMINGHAM · BOLTON · CARDIFF · CARLISLE · EDINBURGH · GLASGOW · LONDON · MANCHESTER · SHEFFIELD · STOKE ON TRENT