

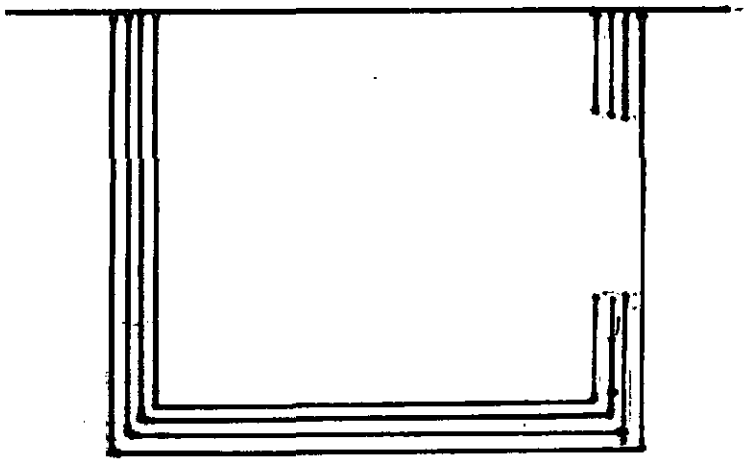


Plan

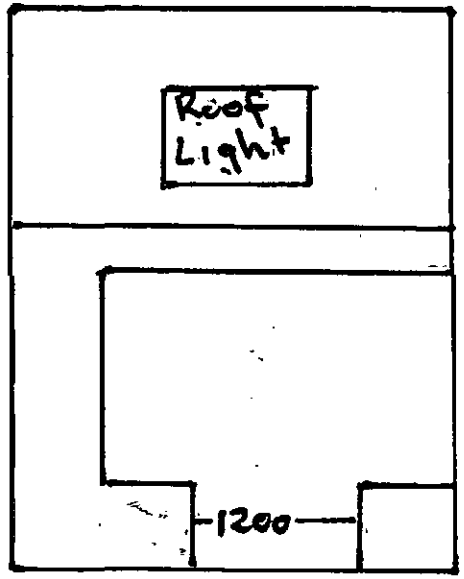


Side

Stone to match existing
300 mm cavity wall
Full Fill cavity. Batts
150 mm Kingspan to
floor construction
Roof Timbers 150 x 50
with 100 mm kingspan
and under draw by 50mm
Kingspan
All lintels catvic Type
All works carried out
to current Building
regulations.

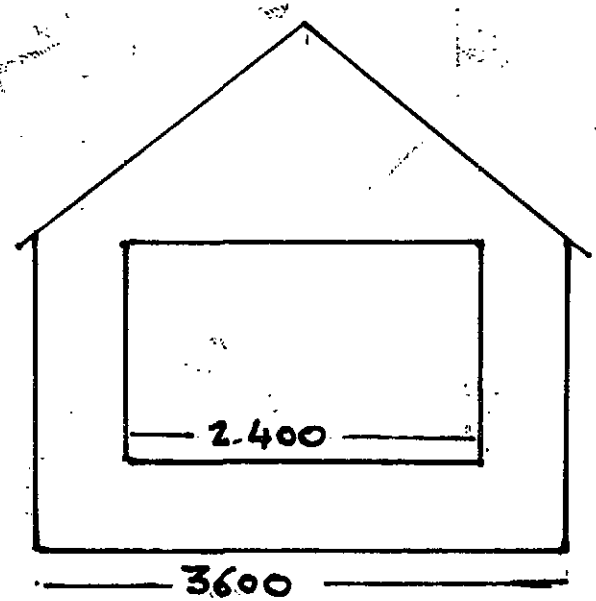

FRONT

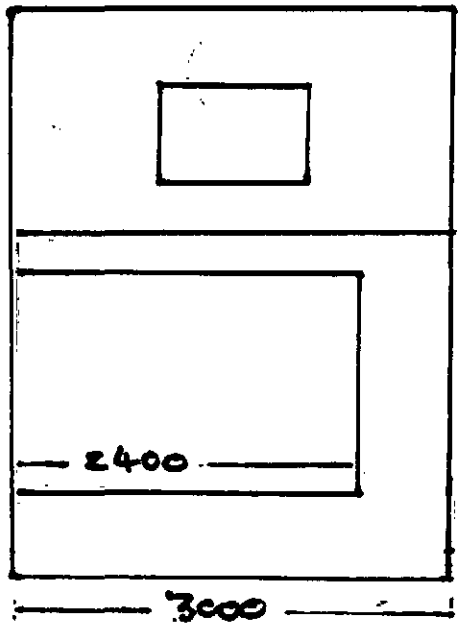

Side

Scale 1:50

002.


H.M. LAND REGISTRY

TITLE NUMBER	
SYK 194030	


ORDNANCE SURVEY PLAN REFERENCE	SE 4304	SECTION B	Scale 1/1250 Enlarged from 1/2500
COUNTY SOUTH YORKSHIRE	DISTRICT BARNSLEY		© Crown copyright 1985

BILLINGLEY PARISH

THE NOTTINGHAM DISTRICT LAND REGISTRY
PHOTOGRAPHIC COPY
ISSUED ON 22.6.88
CROWN COPYRIGHT EXCEPTED

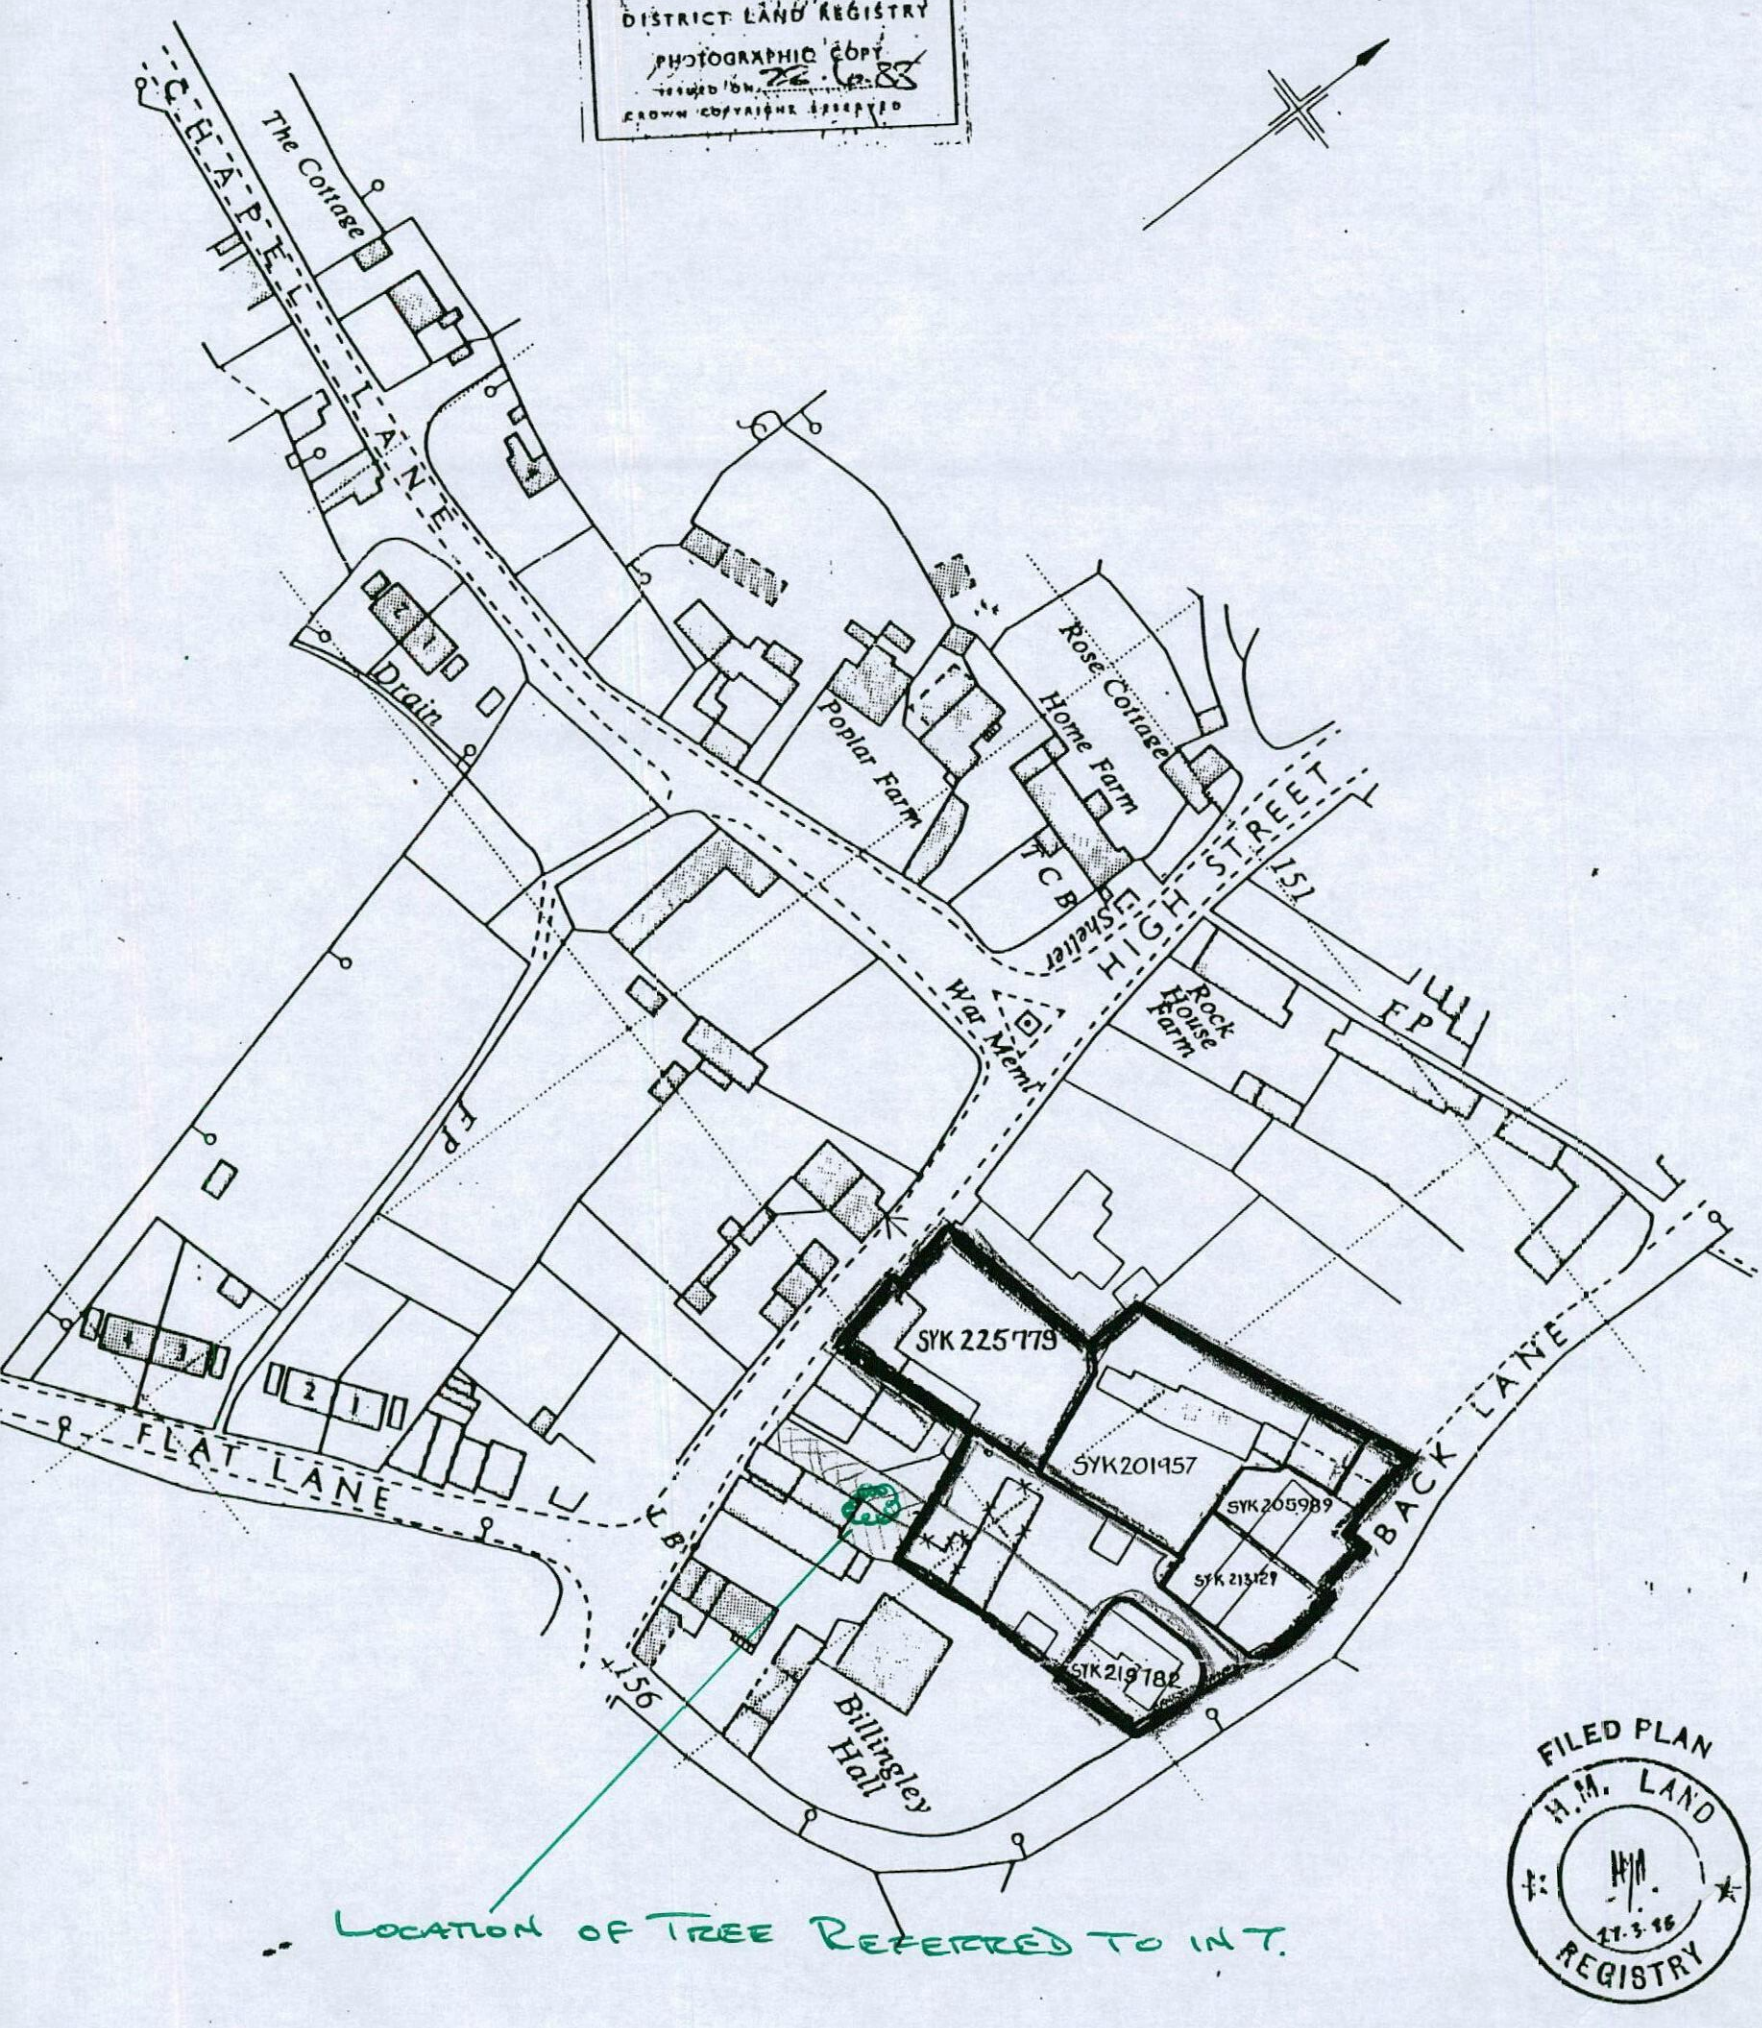

FILED PLAN
H.M. LAND
27.3.96
REGISTRY

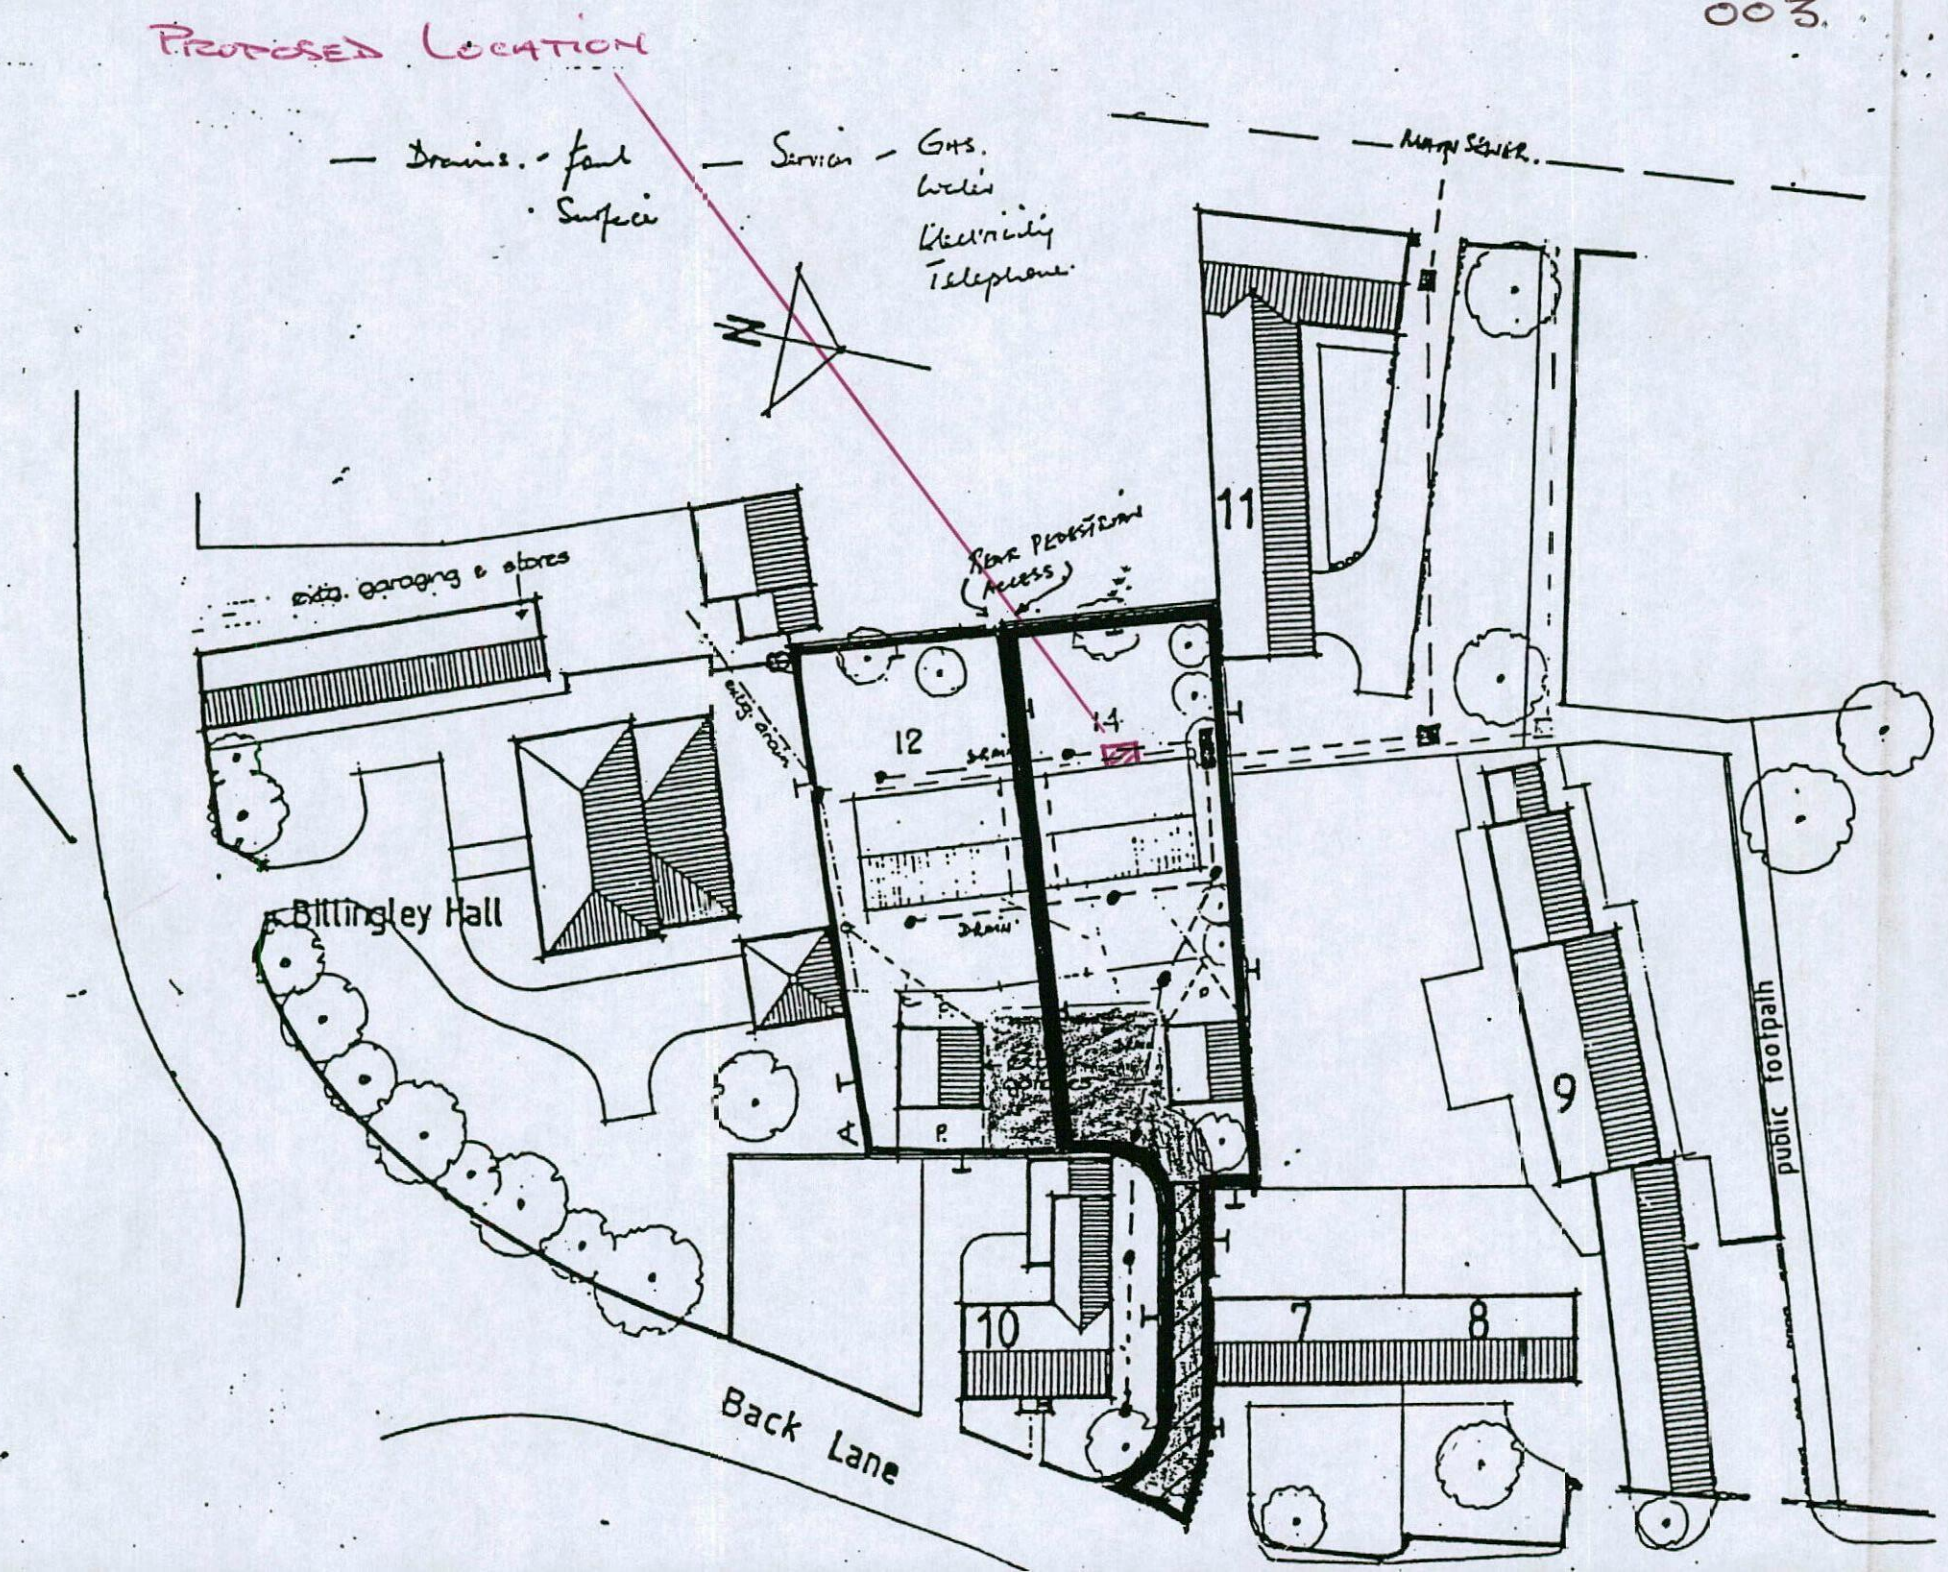
PROPOSED LOCATION
— Drains. - foul
· Surface
— Service — Gas.
Water
Electricity
Telephone.
MAIN SEWER.
N
exist. garaging & stores
REAR PEDESTRIAN ACCESS
11
12
14
Billingley Hall
9
public footpath
10
7
8
Back Lane