


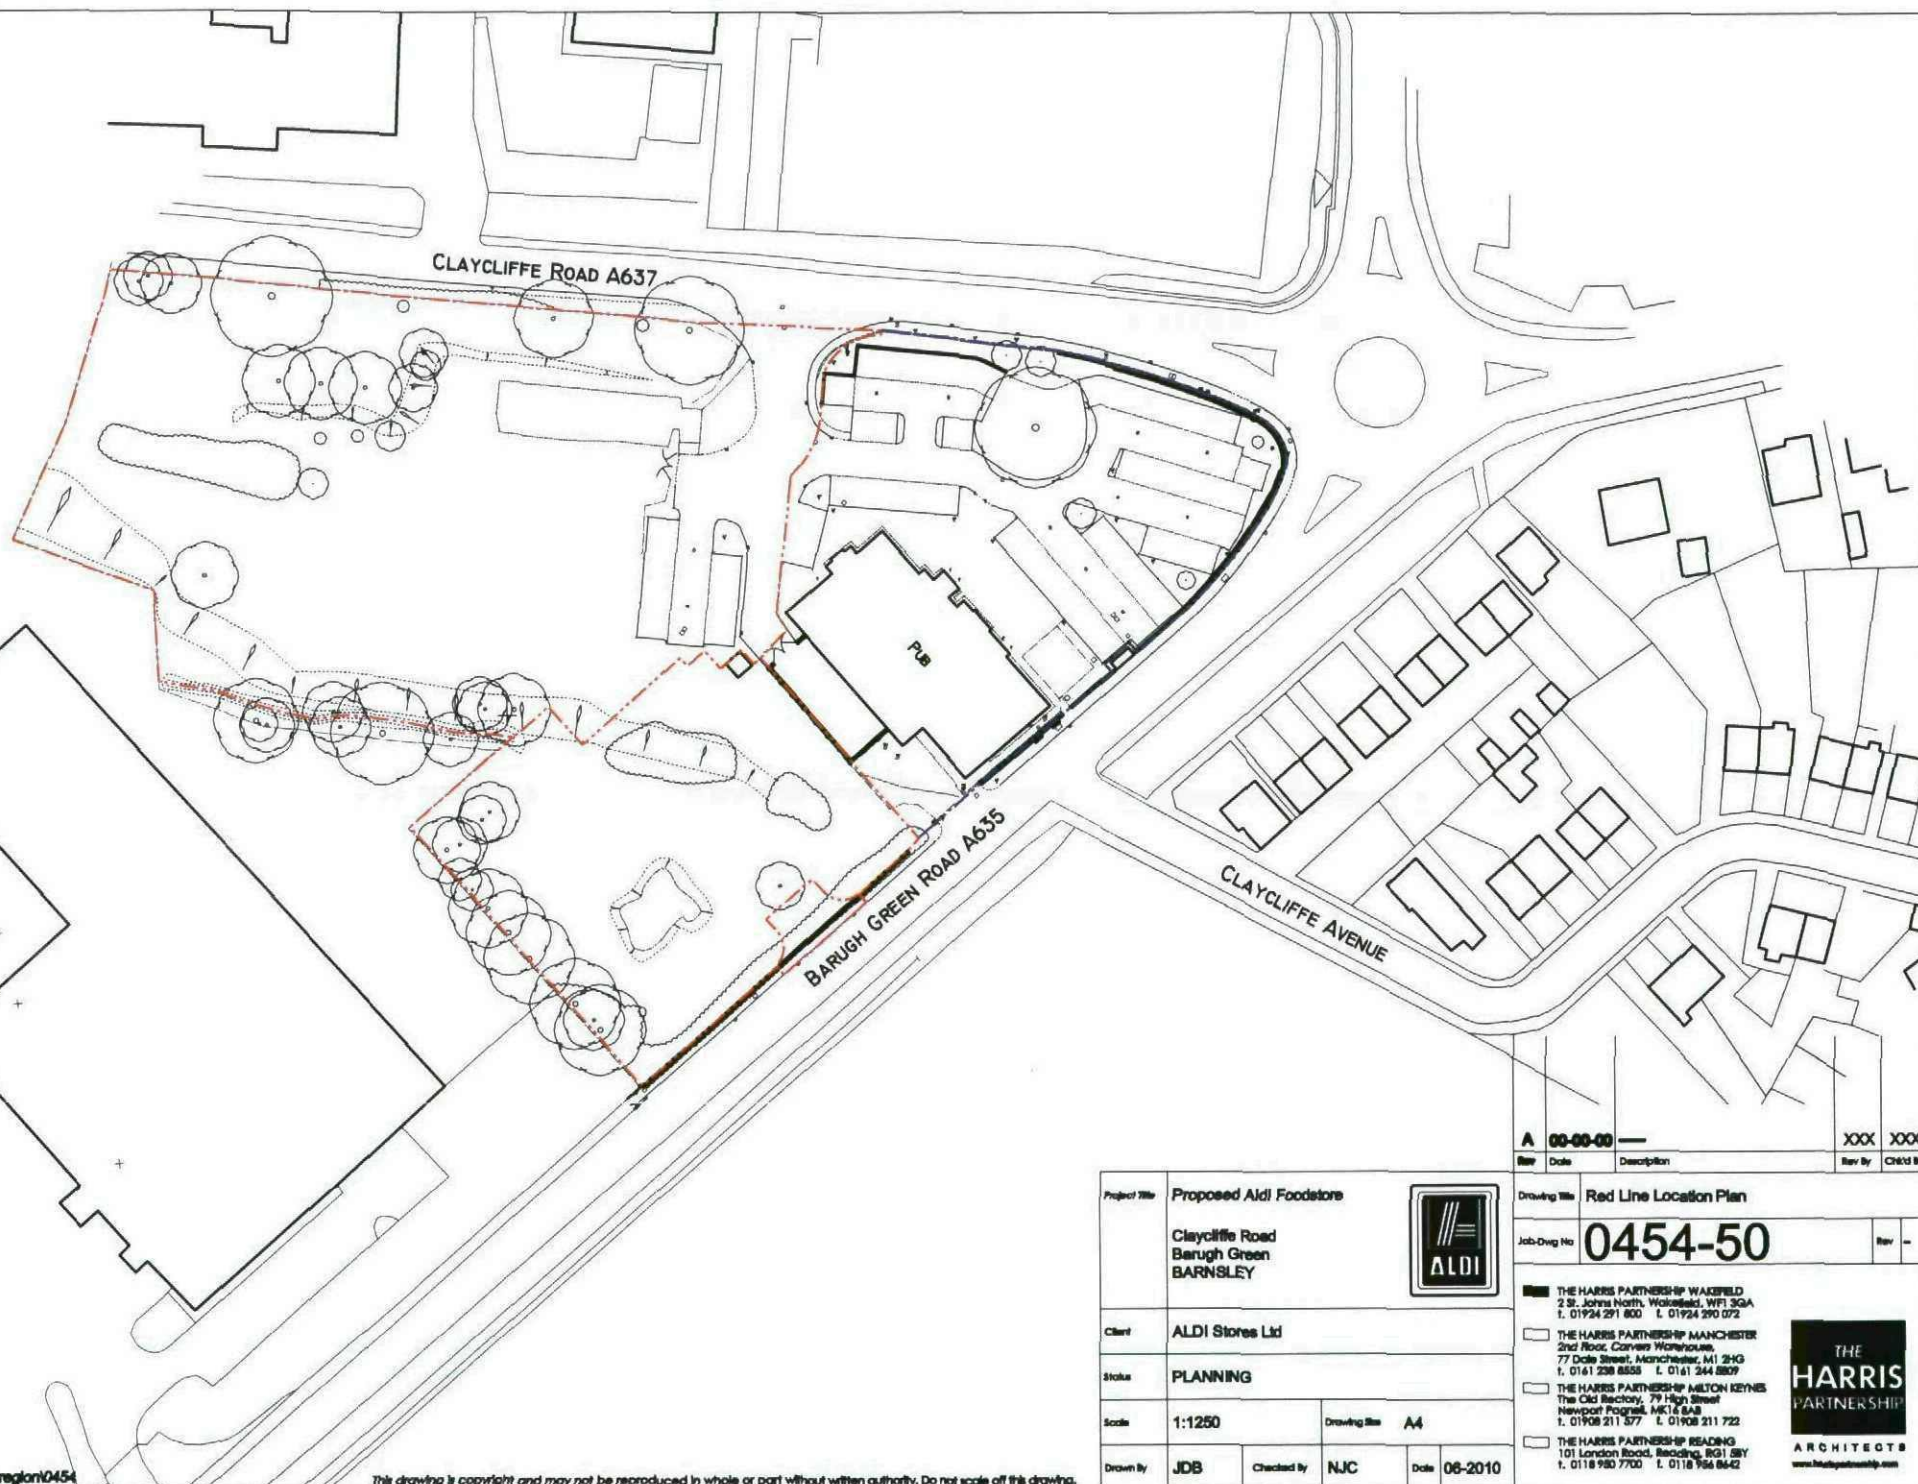

A 00-00-00
Rev Date Description Rev By Ch'd By

Project Title	Proposed Aldi Foodstore		
	Claycliffe Road Barugh Green BARNLEY		
Client	ALDI Stores Ltd		
Status	PLANNING		
Scale	1:1250	Drawing Size	A4
Drawn By	JDB	Checked By	NJC
		Date	06-2010



Drawing Title Red Line Location Plan
Job-Draw No 0454-50

- THE HARRIS PARTNERSHIP WAKEFIELD
2 St. John's North, Wakefield, WF1 3GA
T. 01924 291 800 F. 01924 290 072
- THE HARRIS PARTNERSHIP MANCHESTER
2nd Floor, Corners Warehouse,
77 Dale Street, Manchester, M1 2HG
T. 0161 228 8555 F. 0161 244 8809
- THE HARRIS PARTNERSHIP MILTON KEYNES
The Old Rectory, 79 High Street
Newport Pagnell, MK16 8AB
T. 01908 211 577 F. 01908 211 722
- THE HARRIS PARTNERSHIP READING
101 London Road, Reading, RG1 1BY
T. 0118 950 7700 F. 0118 954 8442

THE
HARRIS
PARTNERSHIP

ARCHITECTS
www.harrispartnership.com