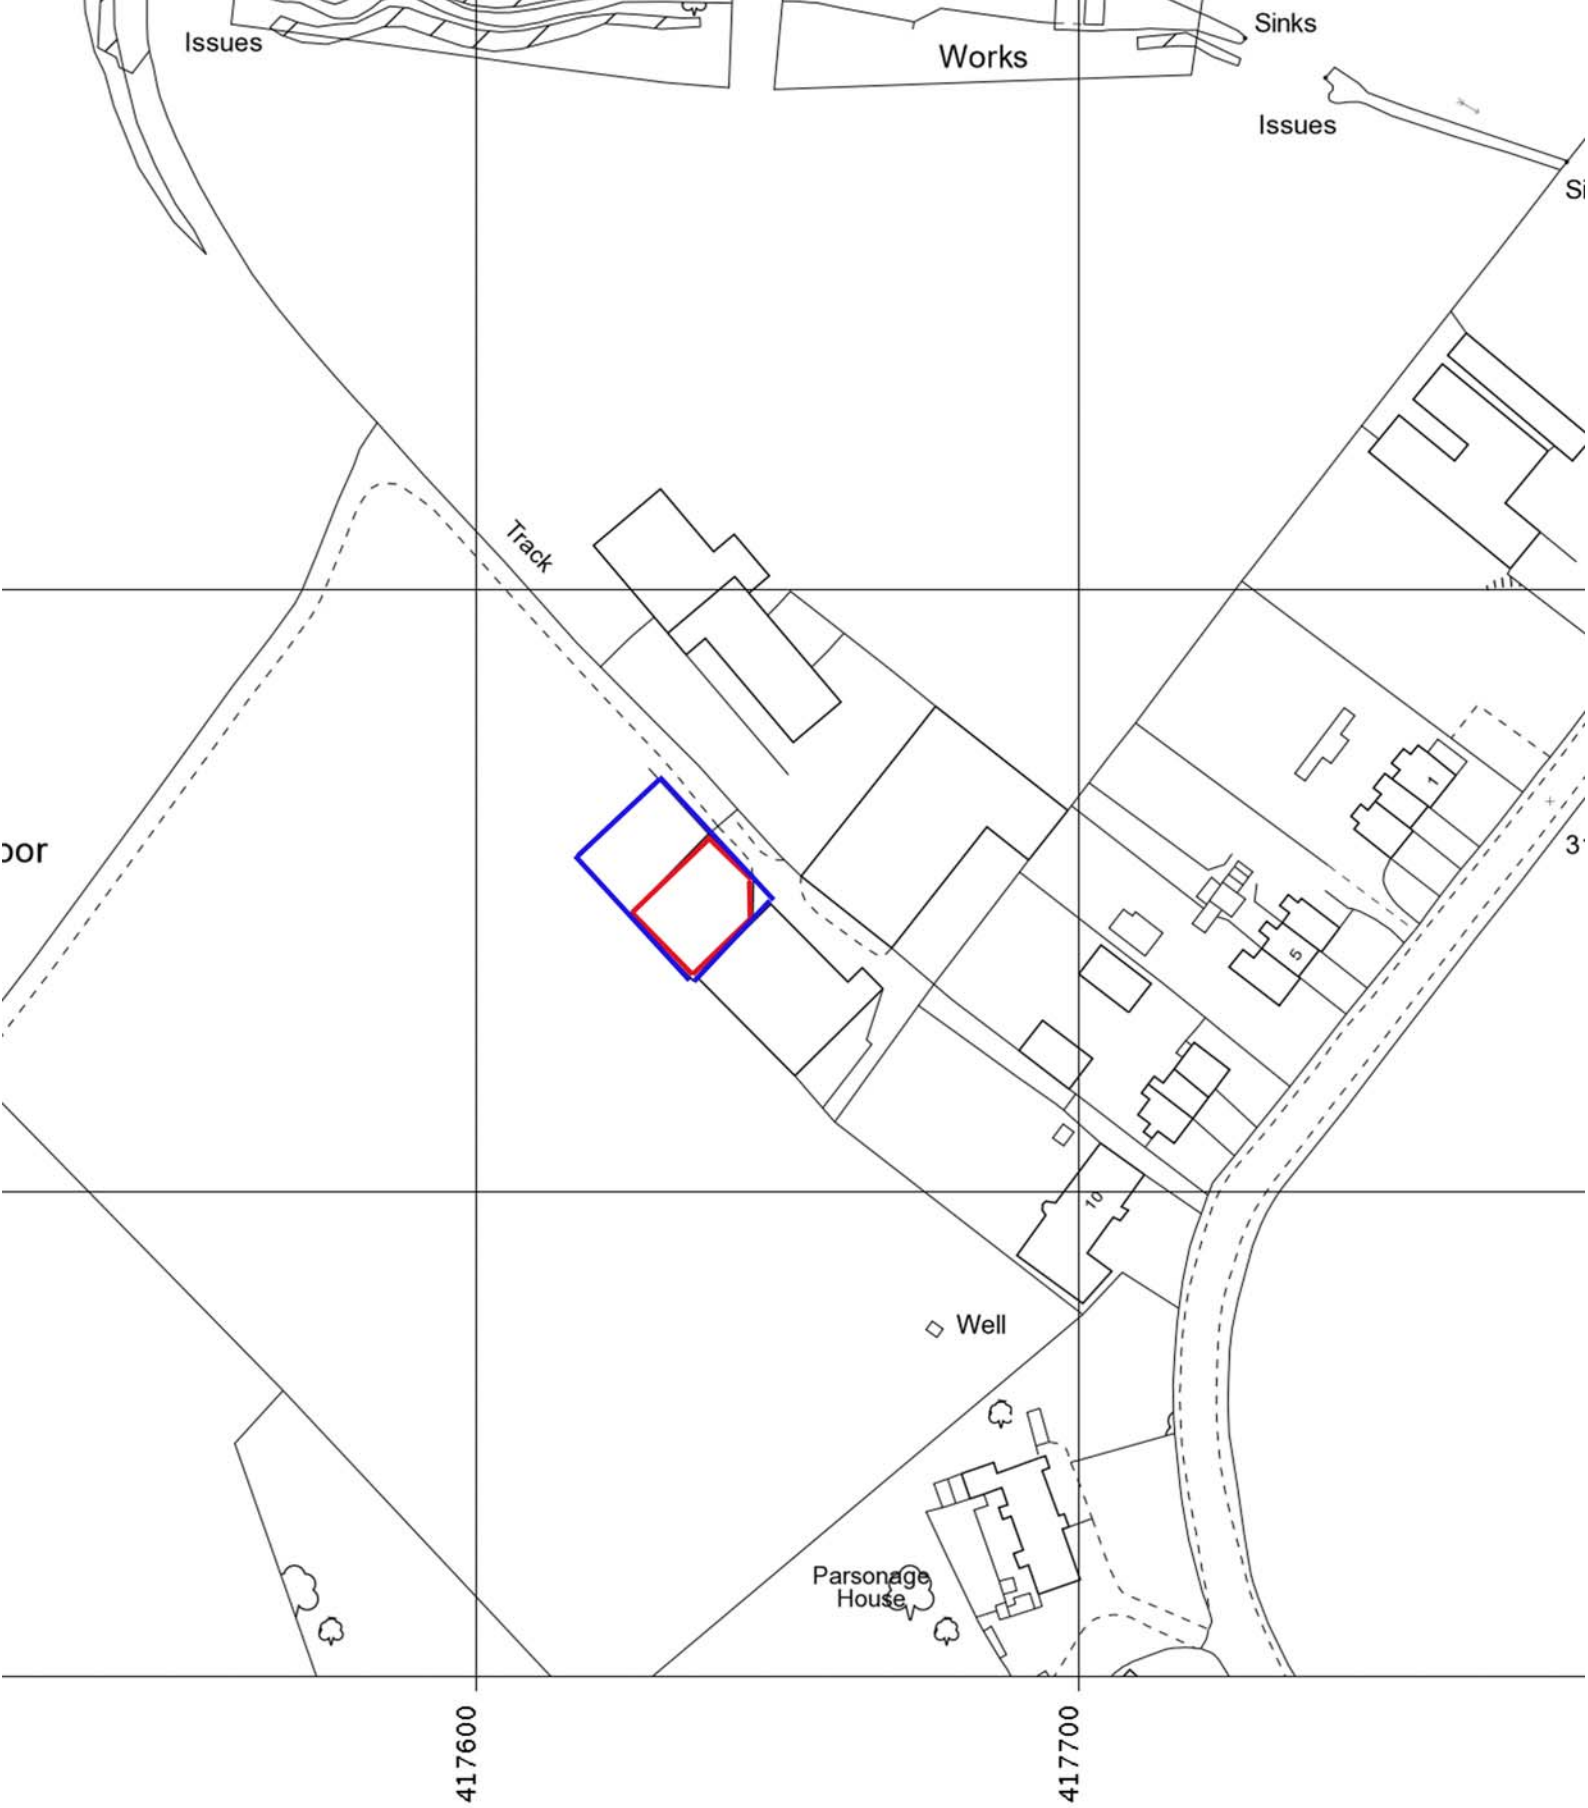


Scale 1:1250

Block Plan: Existing building shown edged in red to be refurbished and extended as shown in red.