




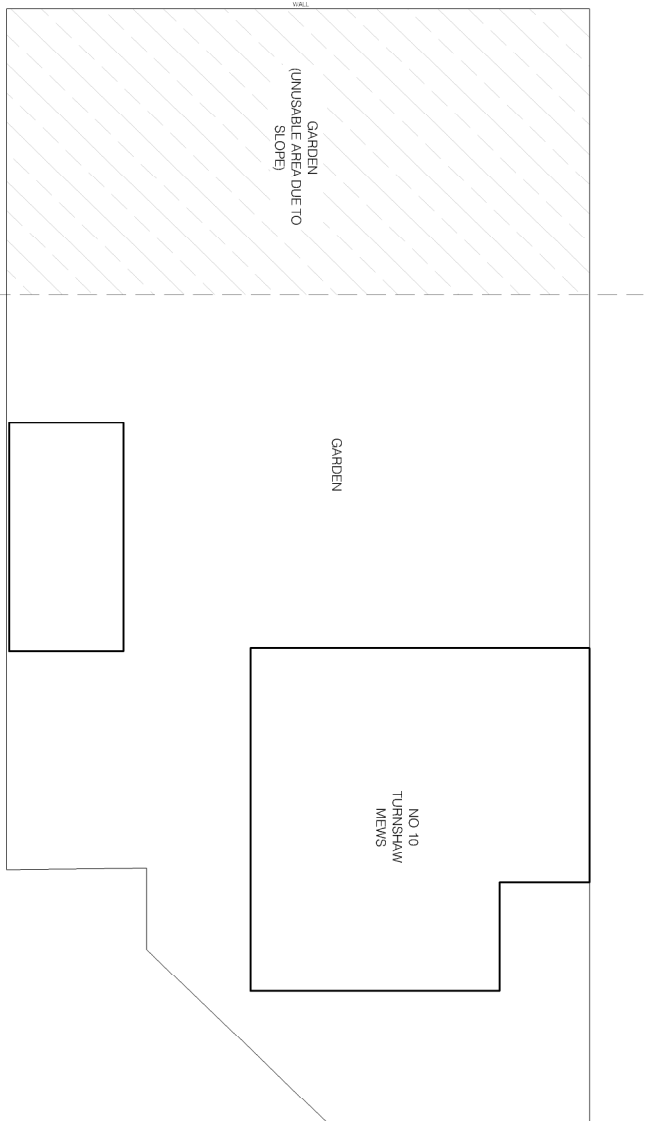


SITE PLAN AS
EXISTING 1:200

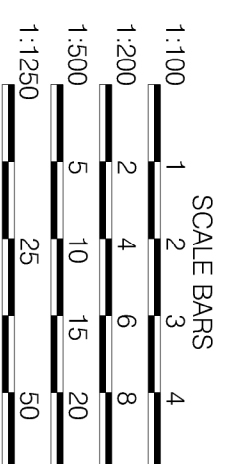


SITE PLAN AS
PROPOSED 1:200

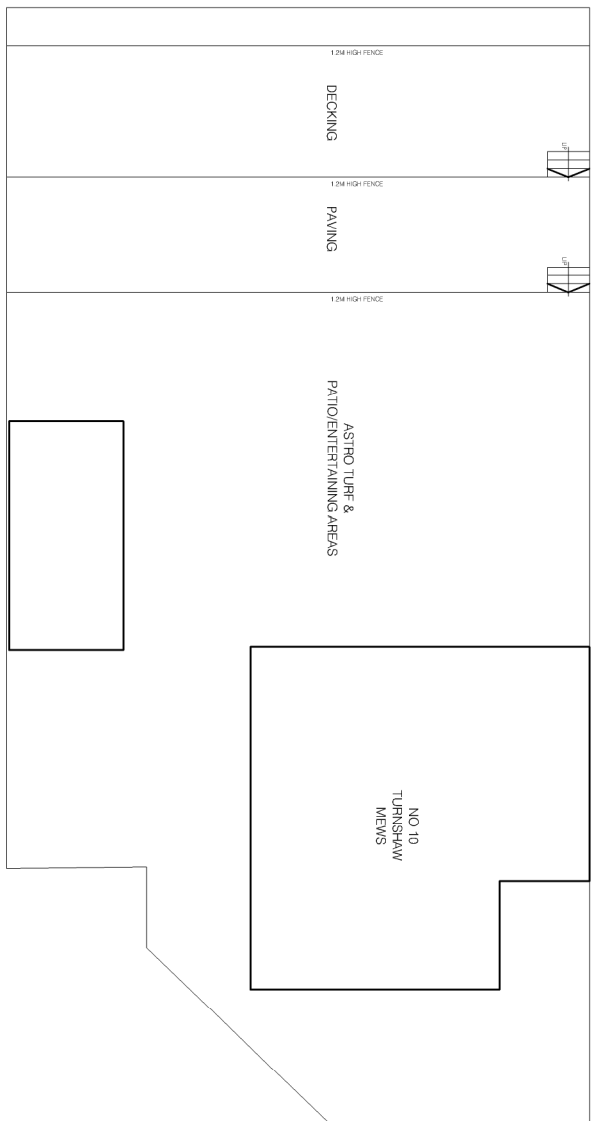


SITE LOCATION PLAN 1:500

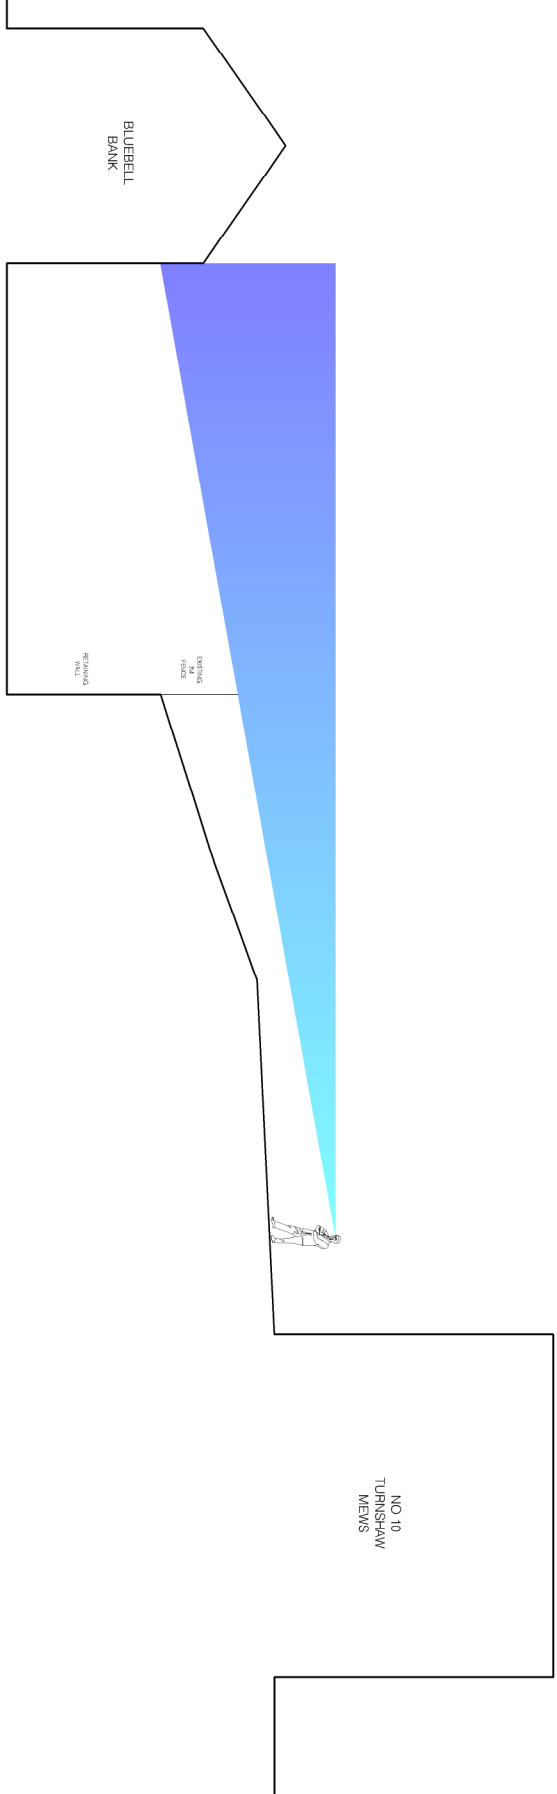


TYPICAL SECTION AS
EXISTING 1:200

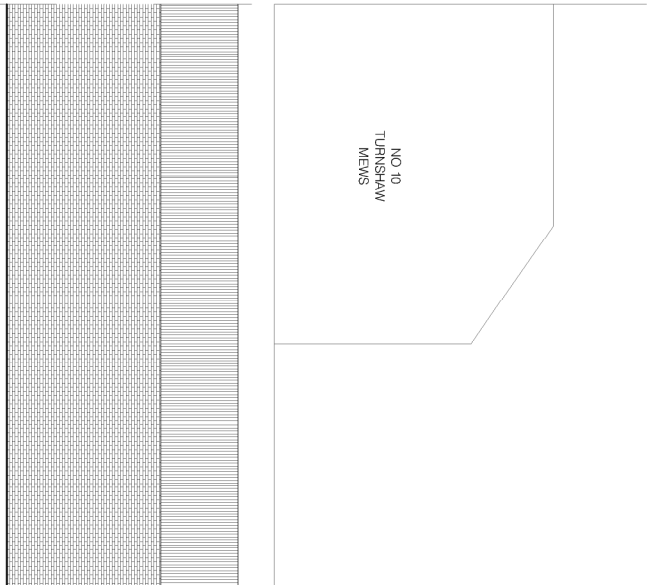

ELEVATION AS
EXISTING 1:200
(VIEWED FROM BLUEBELL BANK)

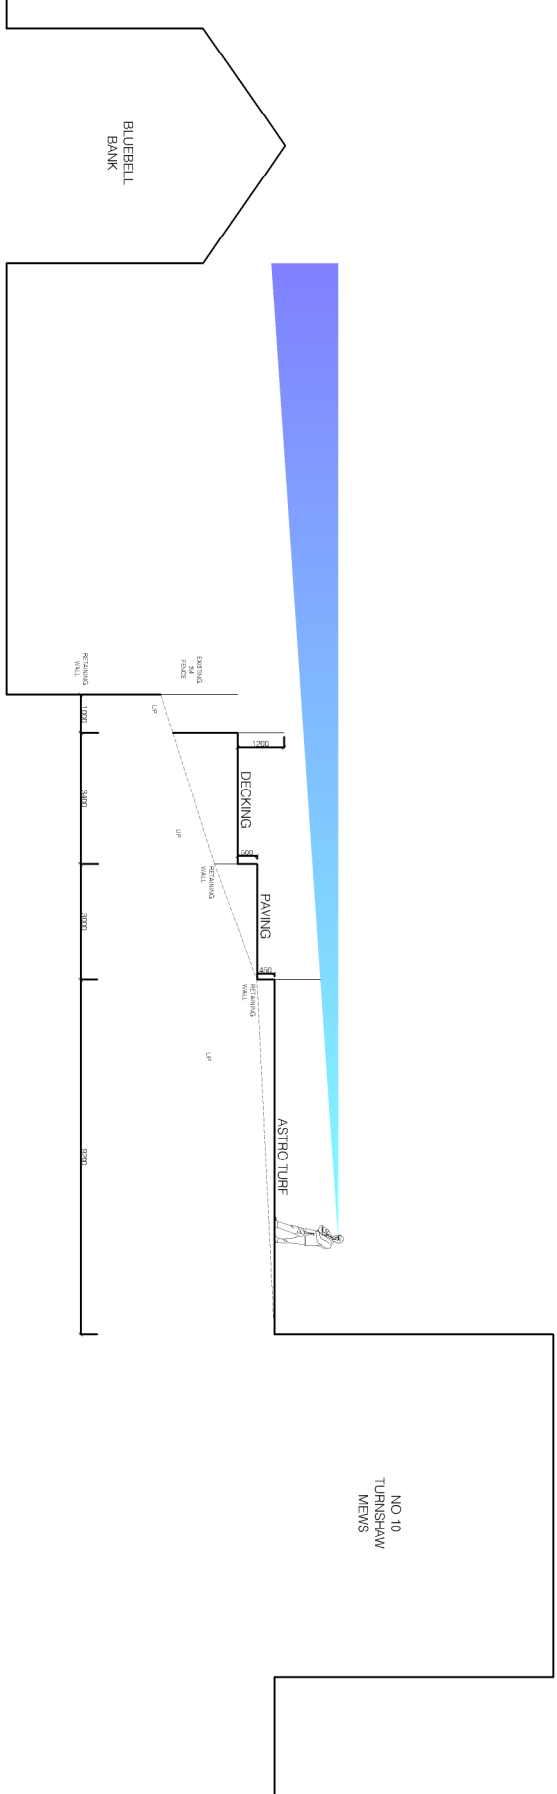

TYPICAL SECTION AS
PROPOSED 1:200

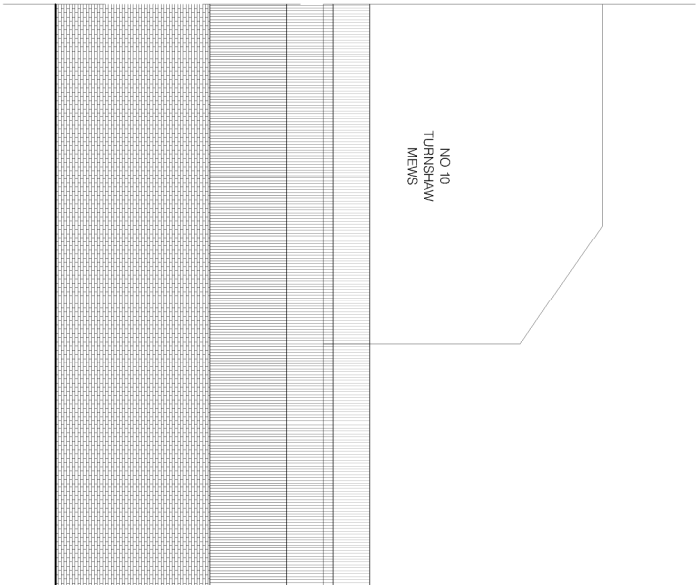

ELEVATION AS
PROPOSED 1:200
(VIEWED FROM BLUEBELL BANK)