
V 1.8

SITE LOCATION

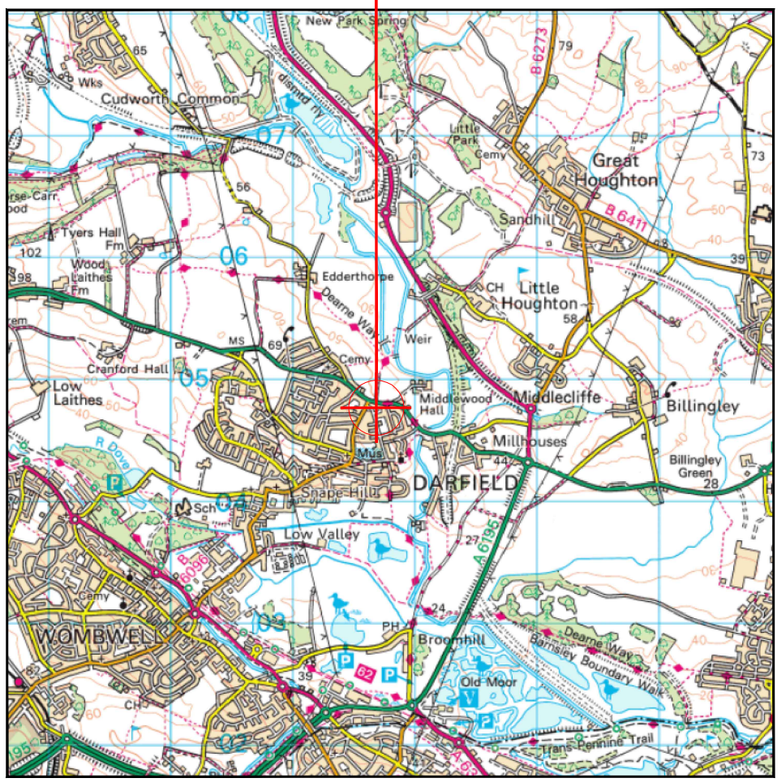

Reproduced by permission of Ordnance Survey on behalf of the Controller of Her Majesty's Stationery Office
All rights reserved. © Crown Copyright licence no. 100062043


SITE AREA PLAN

0 1:50,000 1km 2



SITE PHOTOGRAPH

N

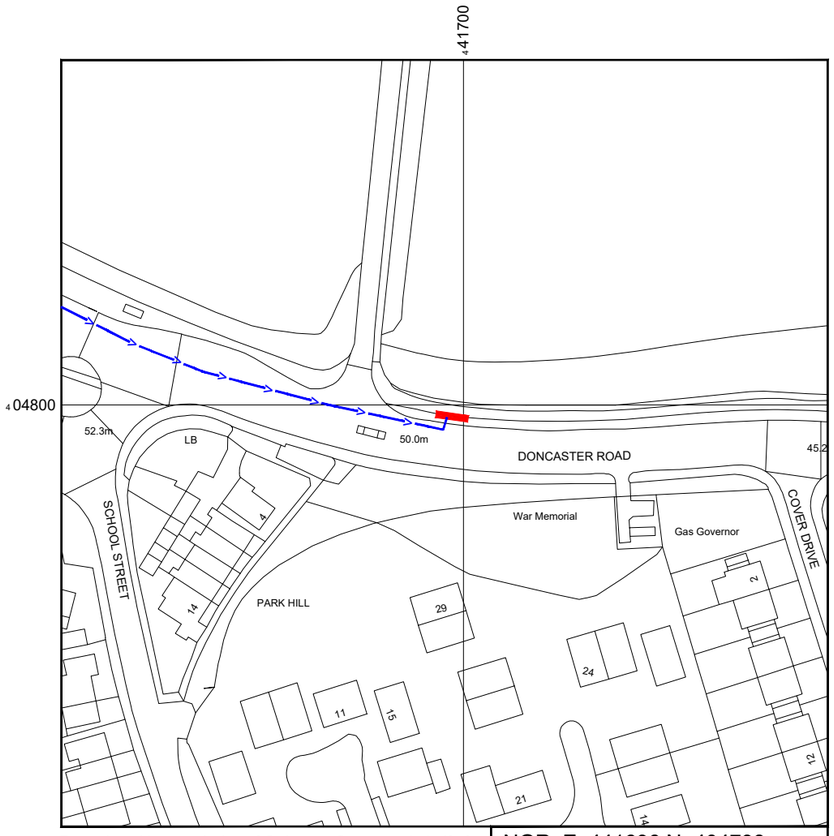

Reproduced by permission of Ordnance Survey on behalf of the Controller of Her Majesty's Stationery Office
All rights reserved. © Crown Copyright licence no. 100062043

NGR E: 441696 N: 404798

SITE LOCATION PLAN

0 1:1250 25m 50

GOOGLE MAPS QR CODE

GOOGLE MAPS - https://goo.gl/maps/Vm3PaS1EBJ6hWqY47

GOOGLE STREETVIEW - https://goo.gl/maps/81hKcA4KumR9sHUR7

NOTES:

1. ALL DIMENSIONS IN MM UNLESS OTHERWISE NOTED.

DIRECTIONS TO SITE:
Head north on M1. At junction 36, take the A61 exit to Barnsley (South). At the roundabout, take the 3rd exit onto A61. Slight left towards Sheffield Rd/A61. Slight left onto Sheffield Rd/A61. Turn right onto West St/B6100. At Stairfoot Roundabout, take the 3rd exit onto Doncaster Rd/A635. Follow Doncaster Rd and site location is on the left hand side.

Site Provider's Property Boundary:

Access Route To Site:

Access Route:

Master:	MBNL / EE:	Project:	Purpose of Issue:	Issue:
M001	MBNL	H3G 5G UNILATERAL	Planning	A

Date:	26/07/2021
Drawn:	CDN
Checked:	DH
Approved:	SD

Revision / Upgrade Description:
First Issue - Site nomination dated: TBC

CK Hutchison Networks (UK) Limited
Great Brighams Mead,
Vastern Road, Reading,
Berkshire, England,
RG1 8DJ

Design Consultant & Principal Contractor:

WHP Telecoms
Unit 1 Maple Park,
Low Fields Avenue, Leeds
LS12 6HH

Tel: 01133023550
e-mail: info@whptelecoms.com

Site Name:
DONCASTER ROAD STREETWORKS

Site ID:
BAR18549

Address:
DONCASTER ROAD,
DARFIELD, BARNSLEY,
YORKSHIRE AND THE HUMBER,
ENGLAND,
S73 9HD

Title:
002 SITE LOCATION PLAN

Project:
5G UNILATERAL

Purpose of Issue:
PLANNING

EE Cell ID:	MBNL Cell ID:	Cell ID:
N/A	N/A	N/A

Master Drawing No: BAR18549_M001

Issue: A

100mm
50mm
10mm

V 1.8



EXISTING SITE PLAN

0 1:100 2m 4

NOTES:

1. ALL DIMENSIONS IN MM UNLESS OTHERWISE NOTED.

Master:	MBNL / EE:	Project:	Purpose of Issue:	Issue:
M001	MBNL	H3G 5G UNILATERAL	Planning	A

Date:	26/07/2021
Drawn:	CDN
Checked:	DH
Approved:	SD

Revision / Upgrade Description:
First Issue - Site nomination dated: TBC

CK Hutchison Networks (UK) Limited
Great Brighams Mead,
Vastern Road, Reading,
Berkshire, England,
RG1 8DJ

Design Consultant & Principal Contractor:

WHP Telecoms
Unit 1 Maple Park,
Low Fields Avenue, Leeds
LS12 6HH

Tel: 01133023550
e-mail: info@whptelecoms.com

Site Name:
DONCASTER ROAD STREETWORKS

Site ID:
BAR18549

Address:
DONCASTER ROAD,
DARFIELD, BARNSLEY,
YORKSHIRE AND THE HUMBER,
ENGLAND,
S73 9HD

Title:
100 EXISTING SITE PLAN

Project:
5G UNILATERAL

Purpose of Issue:
PLANNING

EE Cell ID:	MBNL Cell ID:	Cell ID:
N/A	N/A	N/A

Master Drawing No:	Issue:
BAR18549_M001	A

V 1.8



EXISTING ELEVATION A

0 1:100 2m 4

100mm
50mm
10mm

NOTES:

1. ALL DIMENSIONS IN MM UNLESS OTHERWISE NOTED.

Master:	MBNL / EE:	Project:	Purpose of Issue:	Issue:
M001	MBNL	H3G 5G UNILATERAL	Planning	A

Date:	26/07/2021
Drawn:	CDN
Checked:	DH
Approved:	SD

Revision / Upgrade Description:
First Issue - Site nomination dated: TBC

CK Hutchison Networks (UK) Limited
Great Brighams Mead,
Vastern Road, Reading,
Berkshire, England,
RG1 8DJ

Design Consultant & Principal Contractor:

WHP Telecoms
Unit 1 Maple Park,
Low Fields Avenue, Leeds
LS12 6HH

Tel: 01133023550
e-mail: info@whptelecoms.com

Site Name:
DONCASTER ROAD STREETWORKS

Site ID:
BAR18549

Address:
DONCASTER ROAD,
DARFIELD, BARNSLEY,
YORKSHIRE AND THE HUMBER,
ENGLAND,
S73 9HD

Title:
150 EXISTING ELEVATION A

Project:
5G UNILATERAL


Purpose of Issue:
PLANNING

EE Cell ID:	MBNL Cell ID:	Cell ID:
N/A	N/A	N/A

Master Drawing No: BAR18549_M001

Issue: A

V 1.8

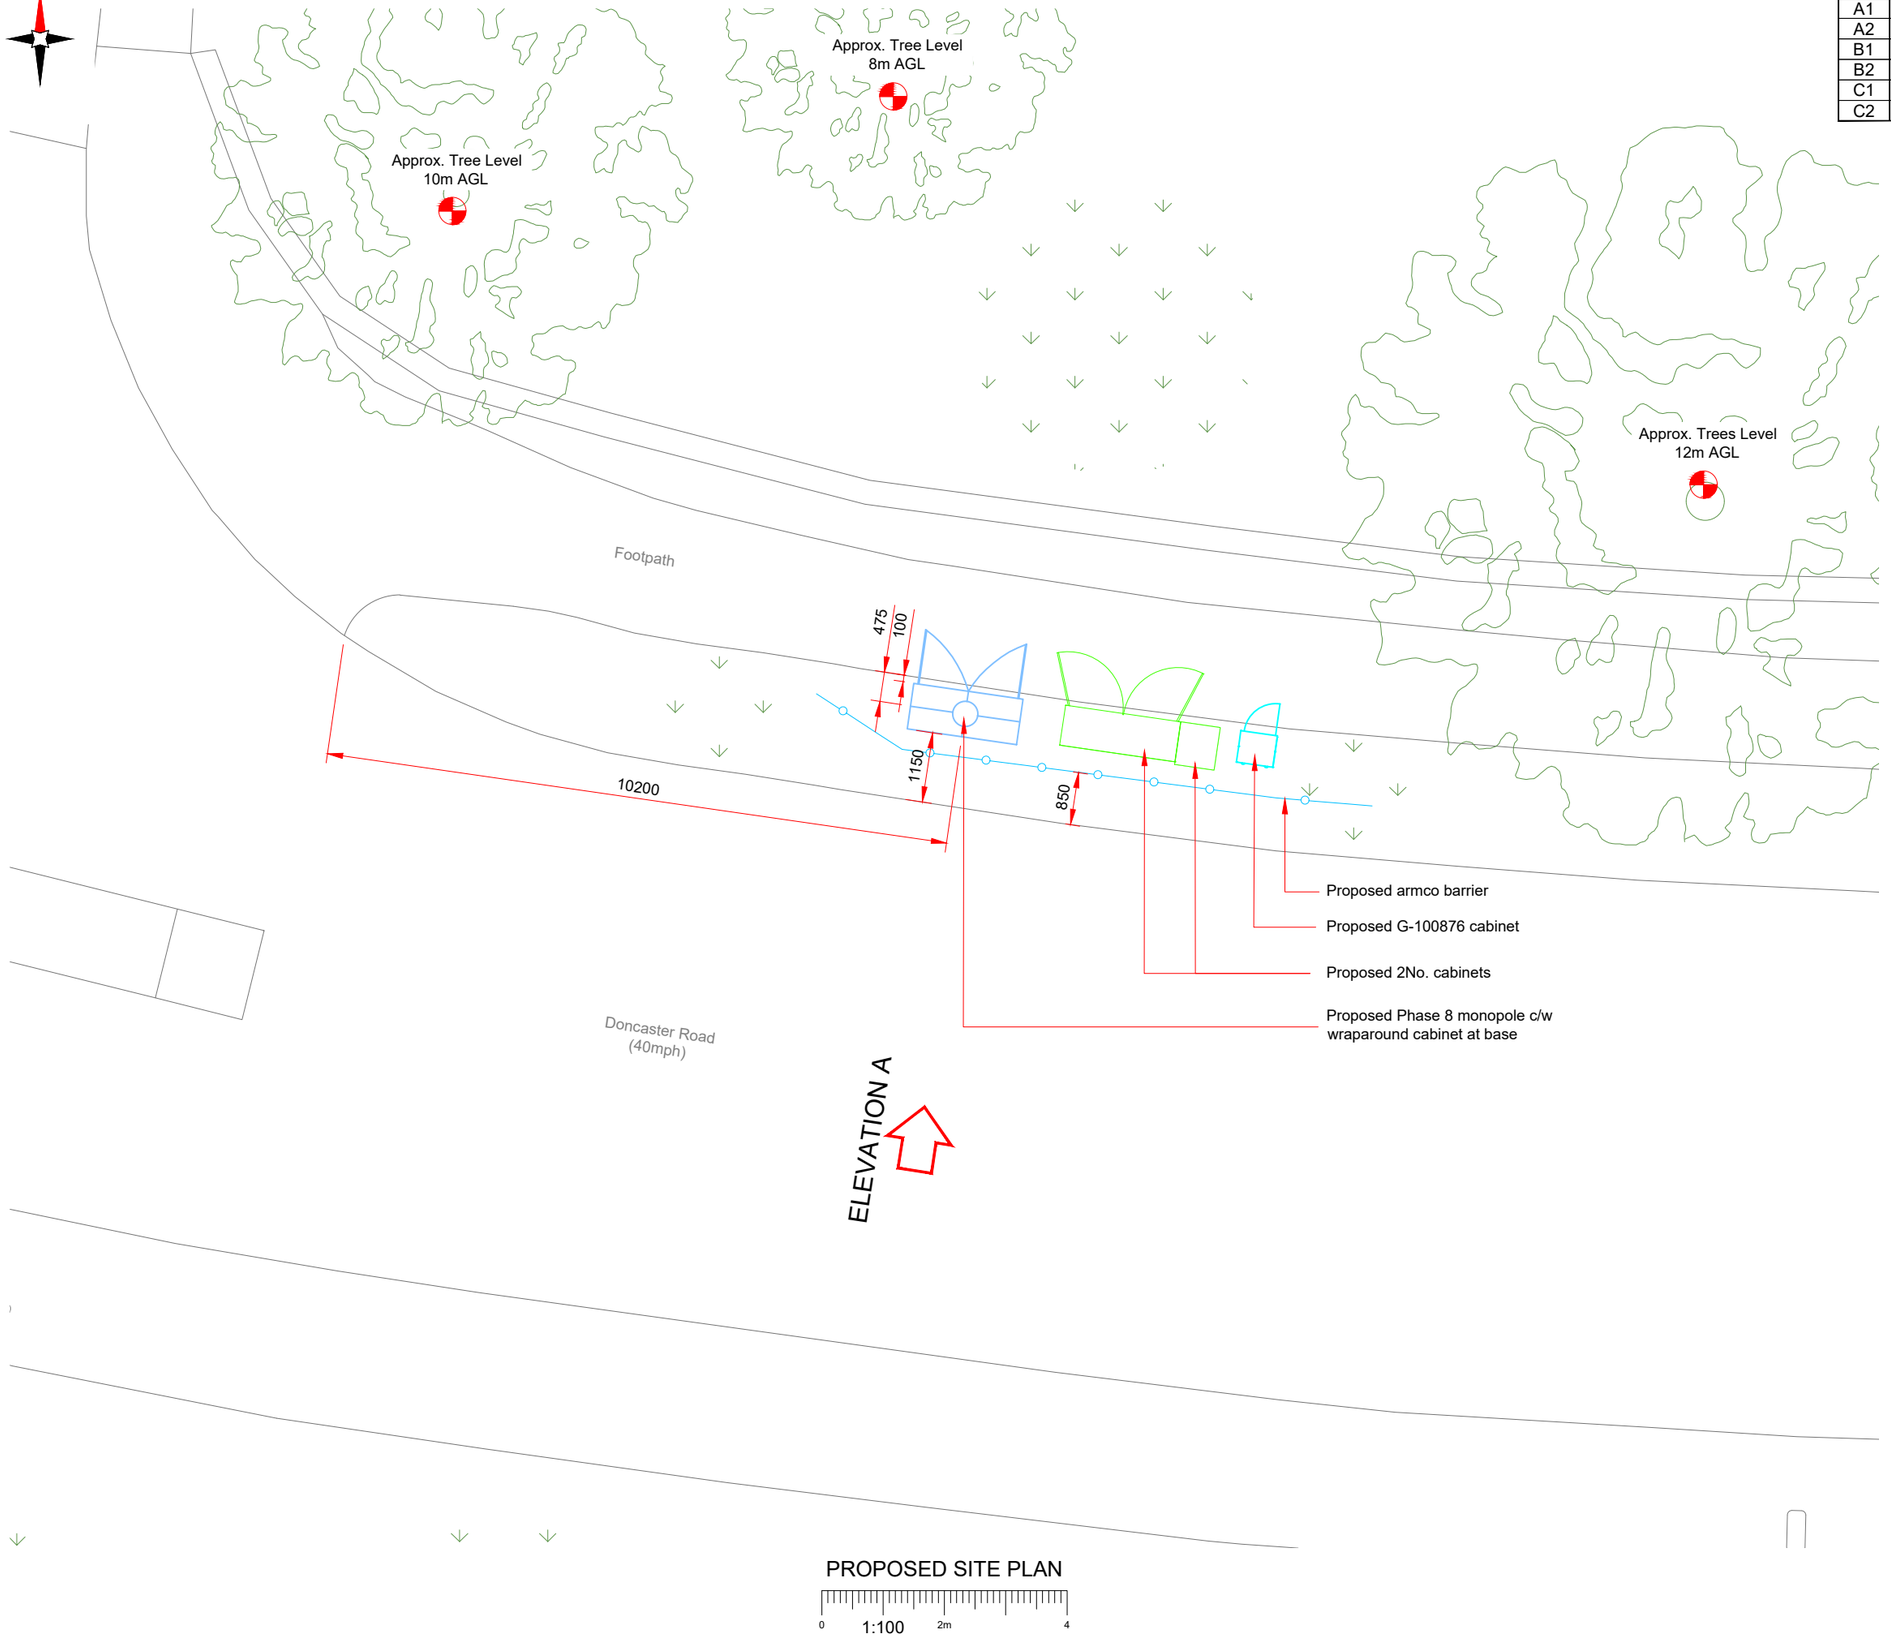

PROPOSED SITE PLAN

0 1:100 2m 4

Antenna Aperture ID	Proposed 4G/5G Bearing
A1	0°
A2	0°
B1	120°
B2	120°
C1	240°
C2	240°

NOTES:

1. ALL DIMENSIONS IN MM UNLESS OTHERWISE NOTED.

Master:	MBNL / EE:	Project:	Purpose of Issue:	Issue:
M001	MBNL	H3G 5G UNILATERAL	Planning	A

Date:	26/07/2021
Drawn:	CDN
Checked:	DH
Approved:	SD

Revision / Upgrade Description:
First Issue - Site nomination dated: TBC

CK Hutchison Networks (UK) Limited
Great Brighams Mead,
Vastern Road, Reading,
Berkshire, England,
RG1 8DJ

Design Consultant & Principal Contractor:

WHP Telecoms
Unit 1 Maple Park,
Low Fields Avenue, Leeds
LS12 6HH

Tel: 01133023550
e-mail: info@whptelecoms.com

Site Name:
DONCASTER ROAD STREETWORKS

Site ID:
BAR18549

Address:
DONCASTER ROAD,
DARFIELD, BARNSLEY,
YORKSHIRE AND THE HUMBER,
ENGLAND,
S73 9HD

Title:
210 PROPOSED SITE PLAN

Project:
5G UNILATERAL

Purpose of Issue:
PLANNING

EE Cell ID:	MBNL Cell ID:	Cell ID:
N/A	N/A	N/A


Master Drawing No:	Issue:
BAR18549_M001	A

V 1.8

Antenna Aperture ID	Proposed 4G/5G Bearing
A1	0°
A2	0°
B1	120°
B2	120°
C1	240°
C2	240°

NOTES:

1. ALL DIMENSIONS IN MM UNLESS OTHERWISE NOTED.

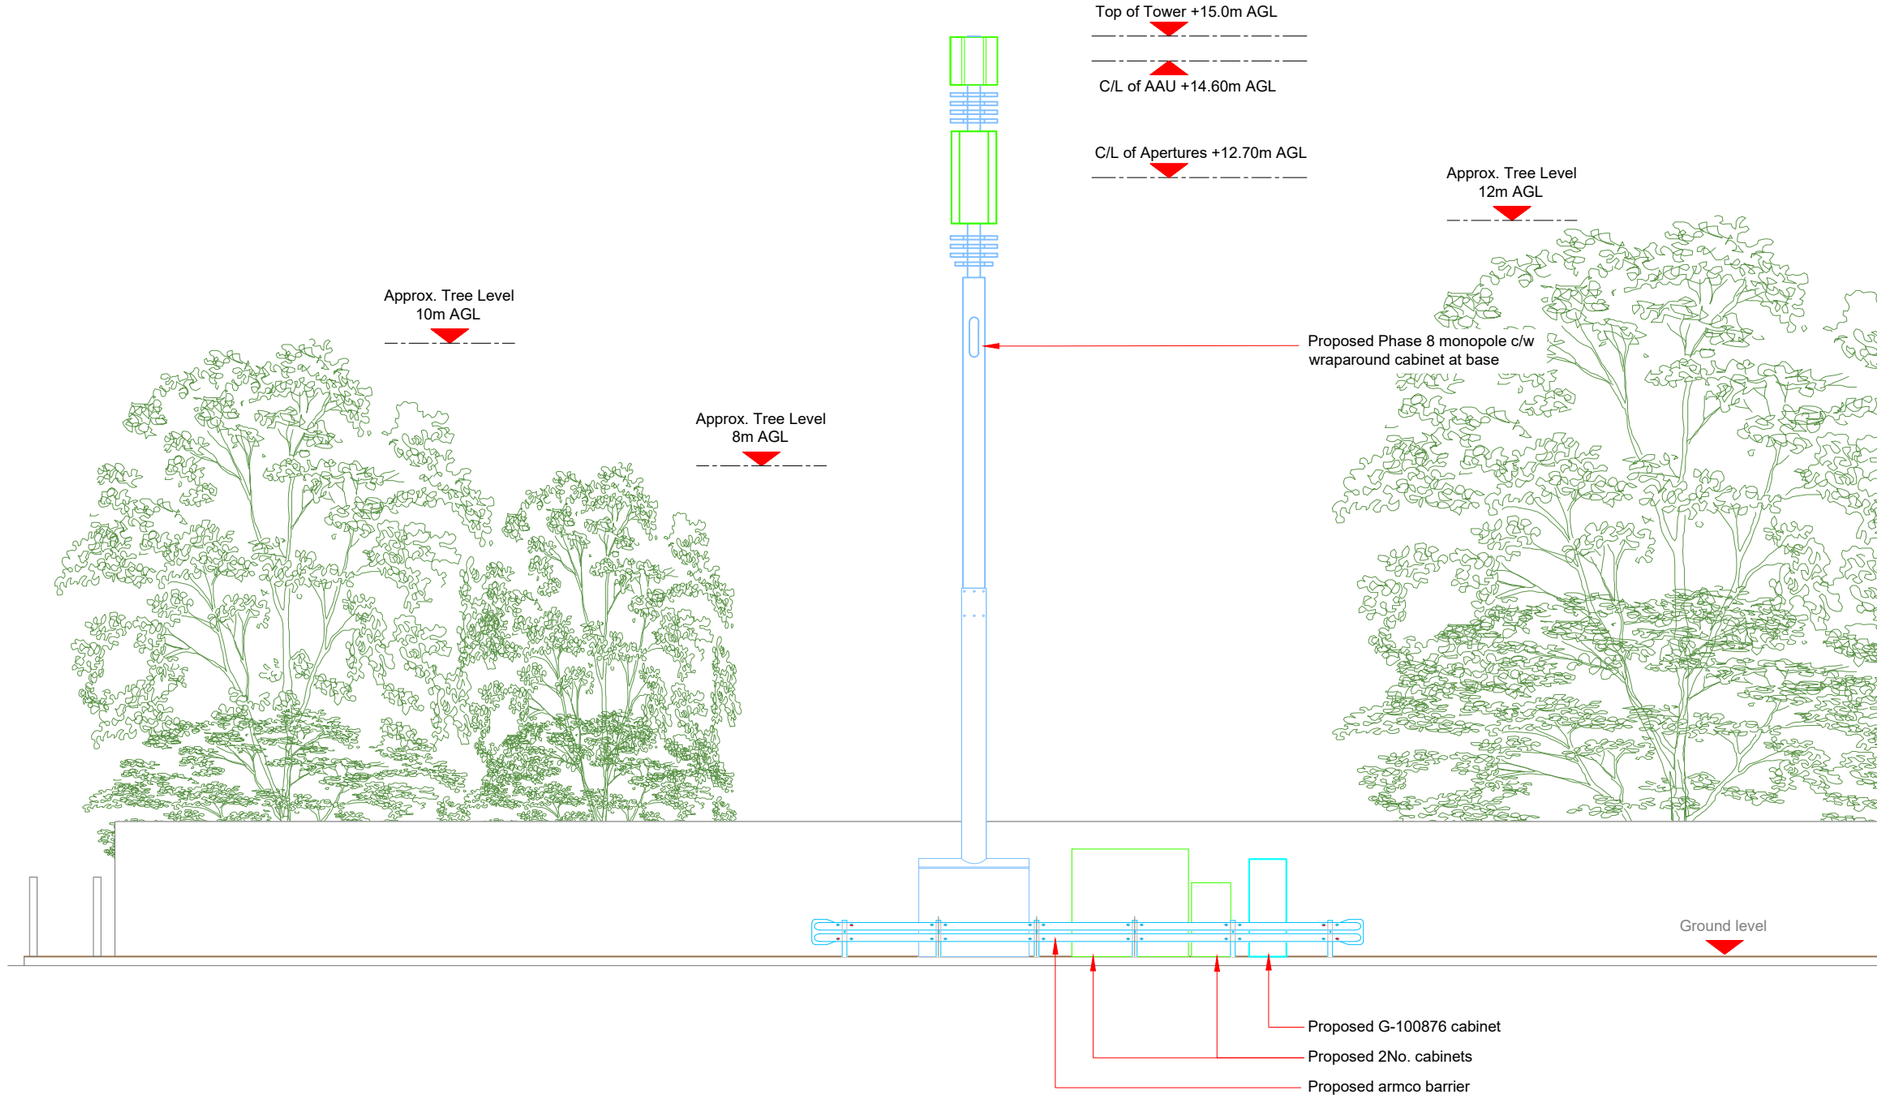

PROPOSED ELEVATION

0 1:100 2m 4

100mm 50mm 10mm

Master:	MBNL / EE:	Project:	Purpose of Issue:	Issue:
M001	MBNL	H3G 5G UNILATERAL	Planning	A

Date:	26/07/2021
Drawn:	CDN
Checked:	DH
Approved:	SD

Revision / Upgrade Description:
First Issue - Site nomination dated: TBC

CK Hutchison Networks (UK) Limited
Great Brighams Mead,
Vastern Road, Reading,
Berkshire, England,
RG1 8DJ

Design Consultant & Principal Contractor:

WHP Telecoms
Unit 1 Maple Park,
Low Fields Avenue, Leeds
LS12 6HH

Tel: 01133023550
e-mail: info@whptelecoms.com

Site Name:
DONCASTER ROAD STREETWORKS

Site ID:
BAR18549

Address:
DONCASTER ROAD,
DARFIELD, BARNSLEY,
YORKSHIRE AND THE HUMBER,
ENGLAND,
S73 9HD

Title:
260 PROPOSED ELEVATION

Project:
5G UNILATERAL

Purpose of Issue:
PLANNING

EE Cell ID:	MBNL Cell ID:	Cell ID:
N/A	N/A	N/A

Master Drawing No:
BAR18549_M001

Issue:
A