- This drawing supports a Planning application and must NOT be used for construction.
- All discrepancies to be referred to the Architect before commencing.
- This drawing is copyright.

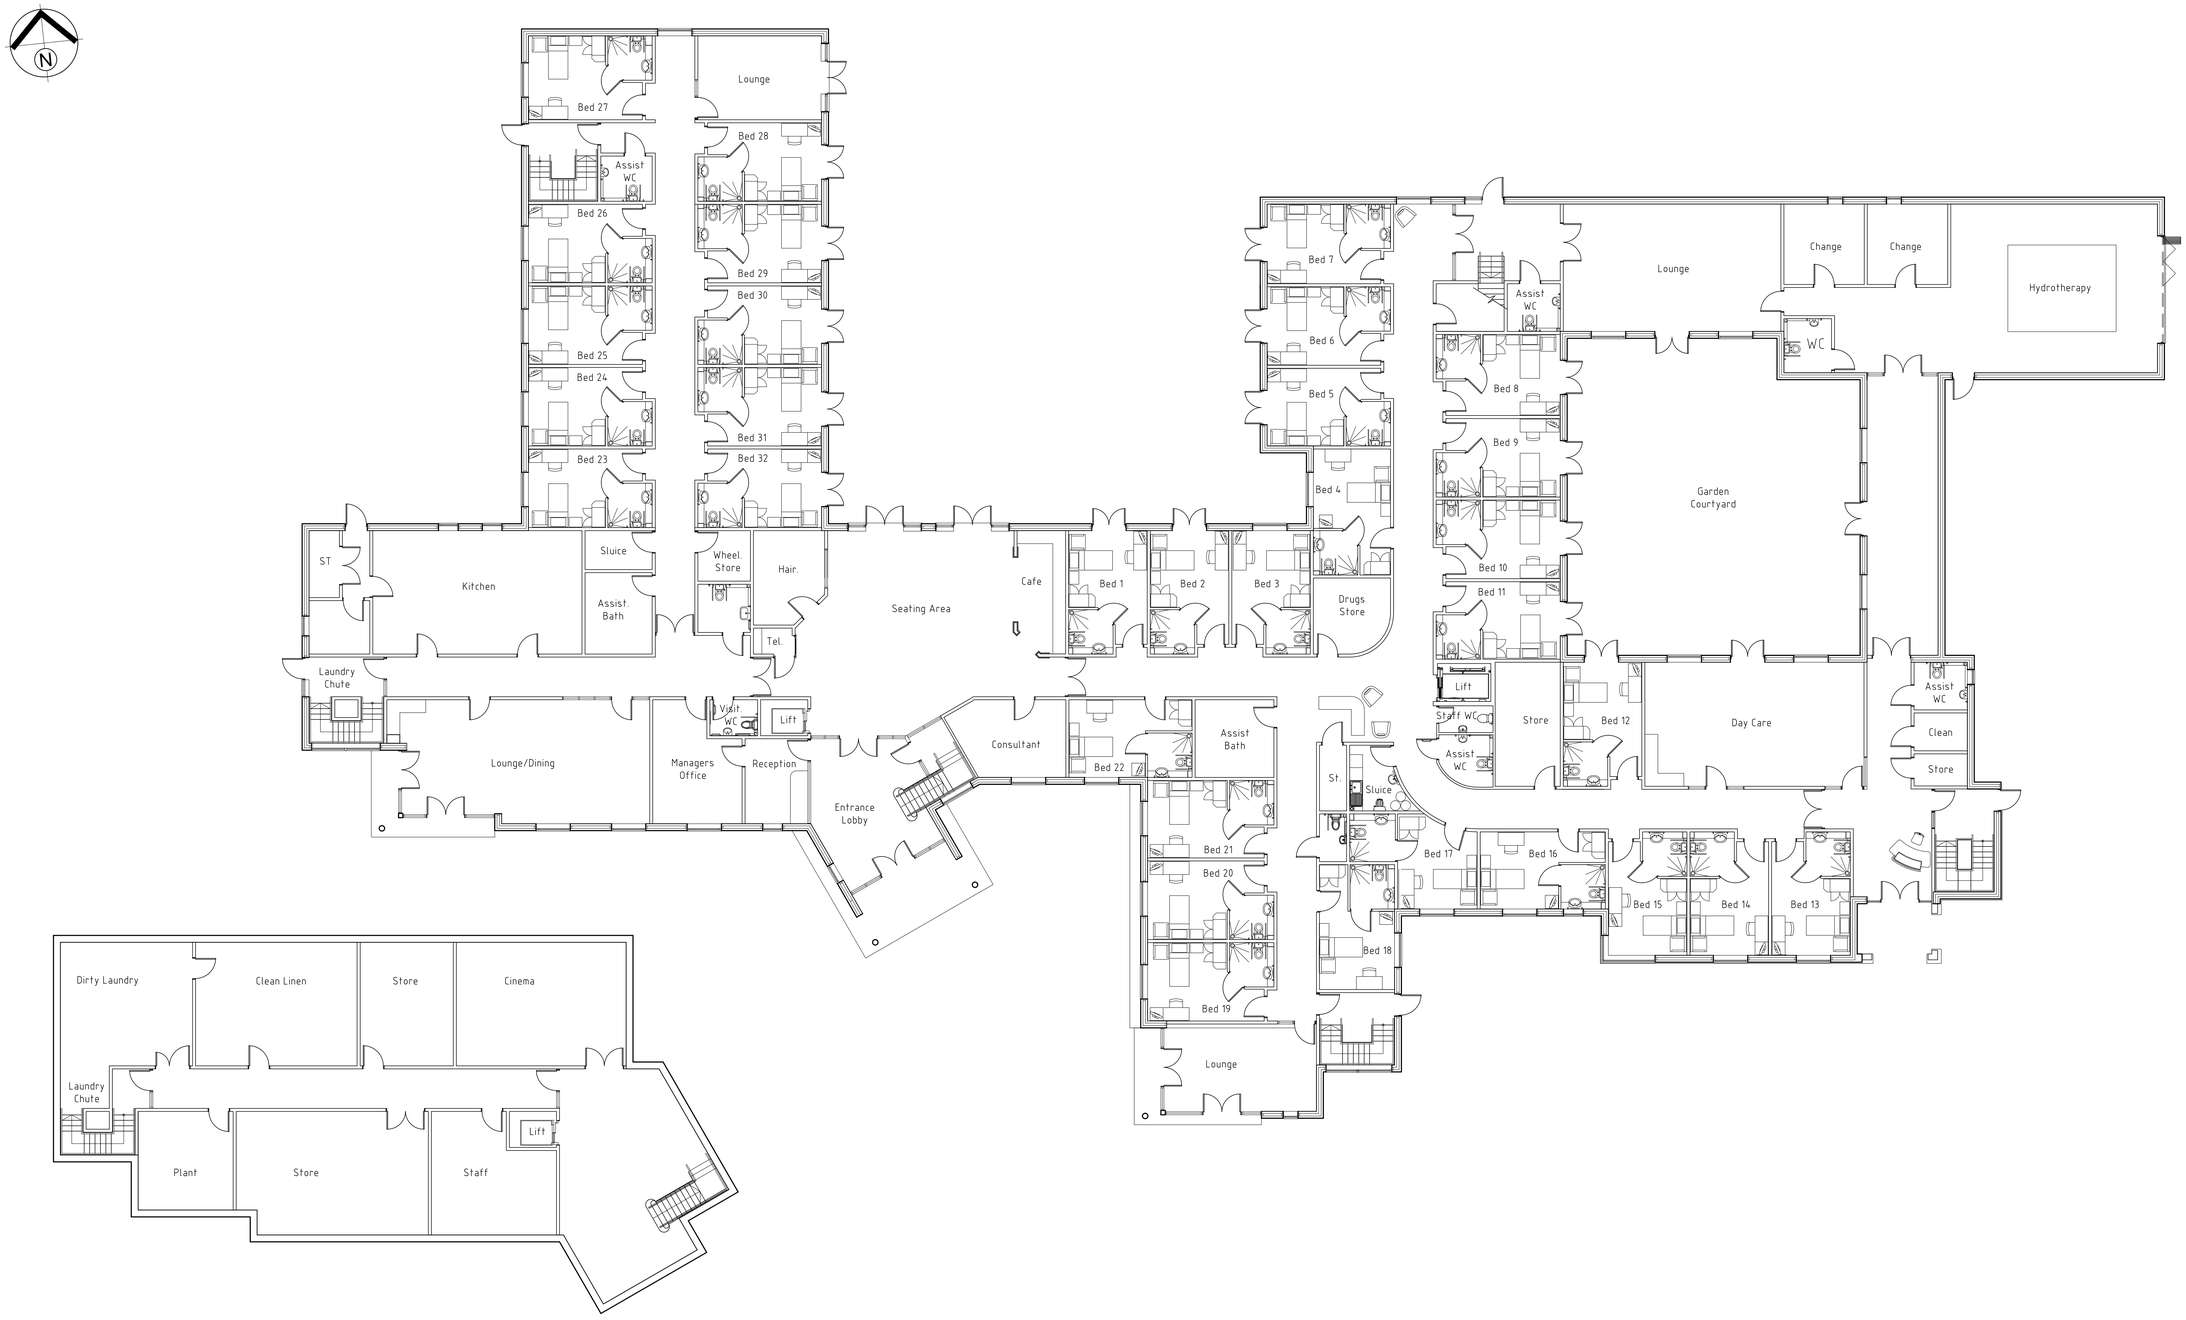

Portess and Richardson
CHARTERED ARCHITECTS – SURVEYORS
Tel: (01733) 562442 REGISTERED OFFICE: PO Box 375,
Tel: (01733) 568116 Fax: (01733) 555246
Email: P-R@portessandrichard.com

LINDHIRST LODGE
PROPOSED CARE FACILITY
LINDHURST ROAD, BARNSLEY
PROPOSED BASEMENT & GROUND FLOOR PLANS 1:100@A0 3663 P02