
REAR ELEVATION.

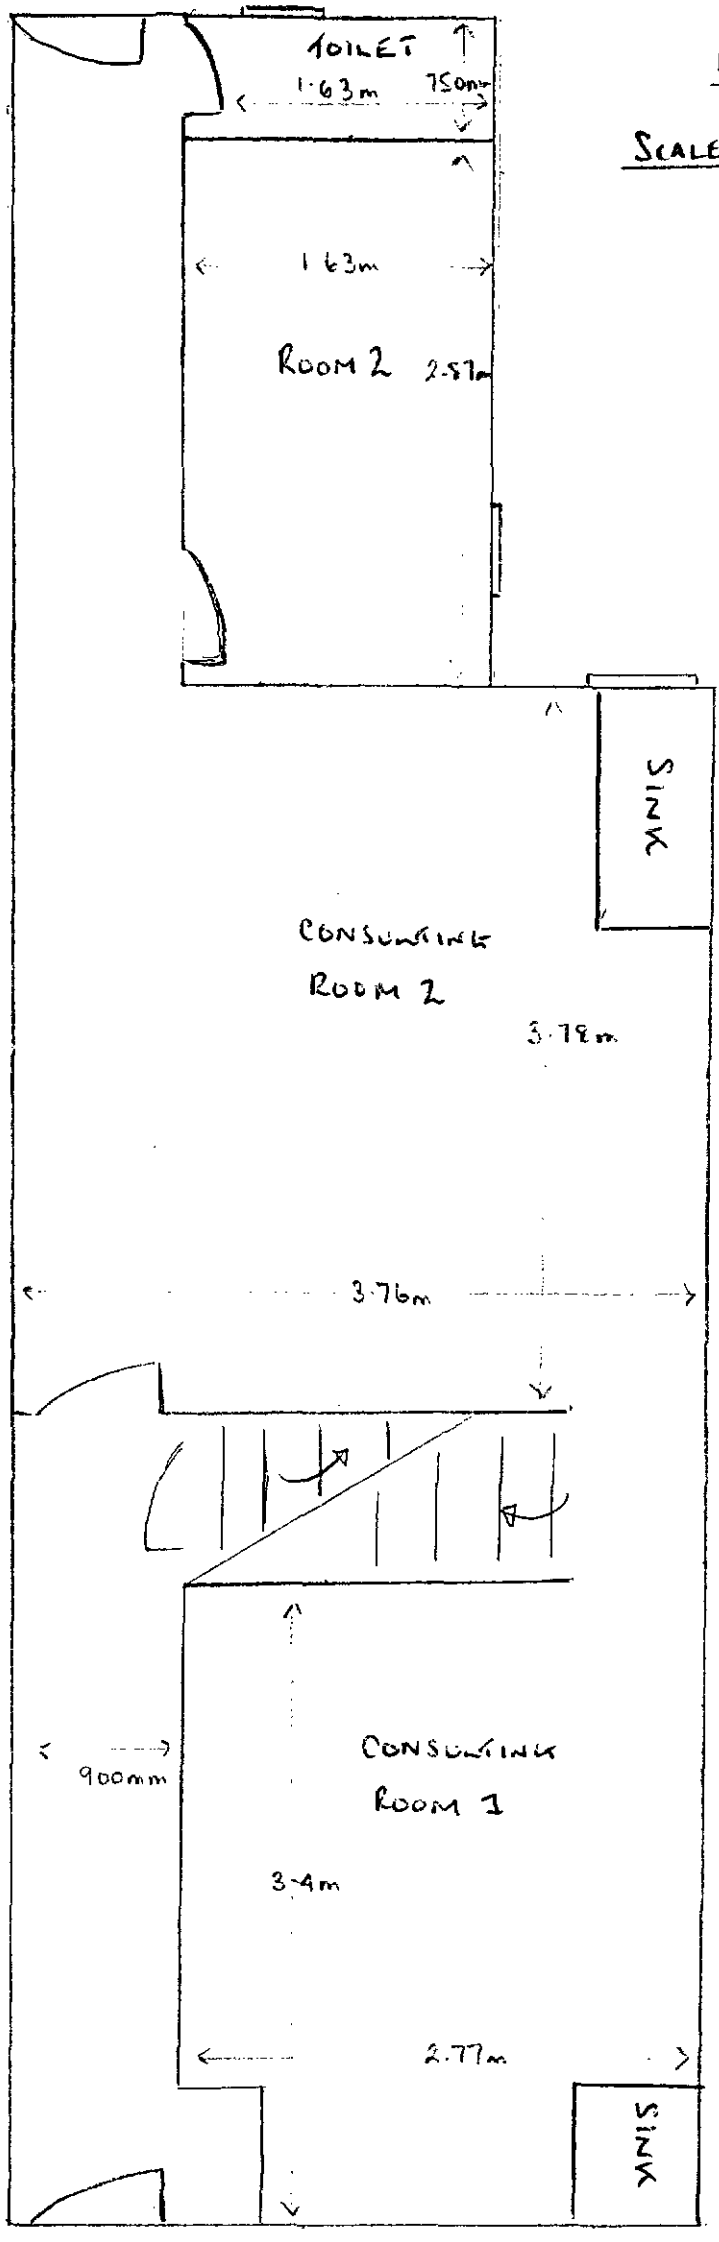

GROUND FLOOR

SCALE – 2·5cm to 1 metre

EXISTING

ALL ROOMS ARE EMPTY & PREMISES VACANT

FRONT ELEVATION


FIRST FLOOR

SCALE - 2.5cm to 1 metre

EXISTING

AREA

VACANT

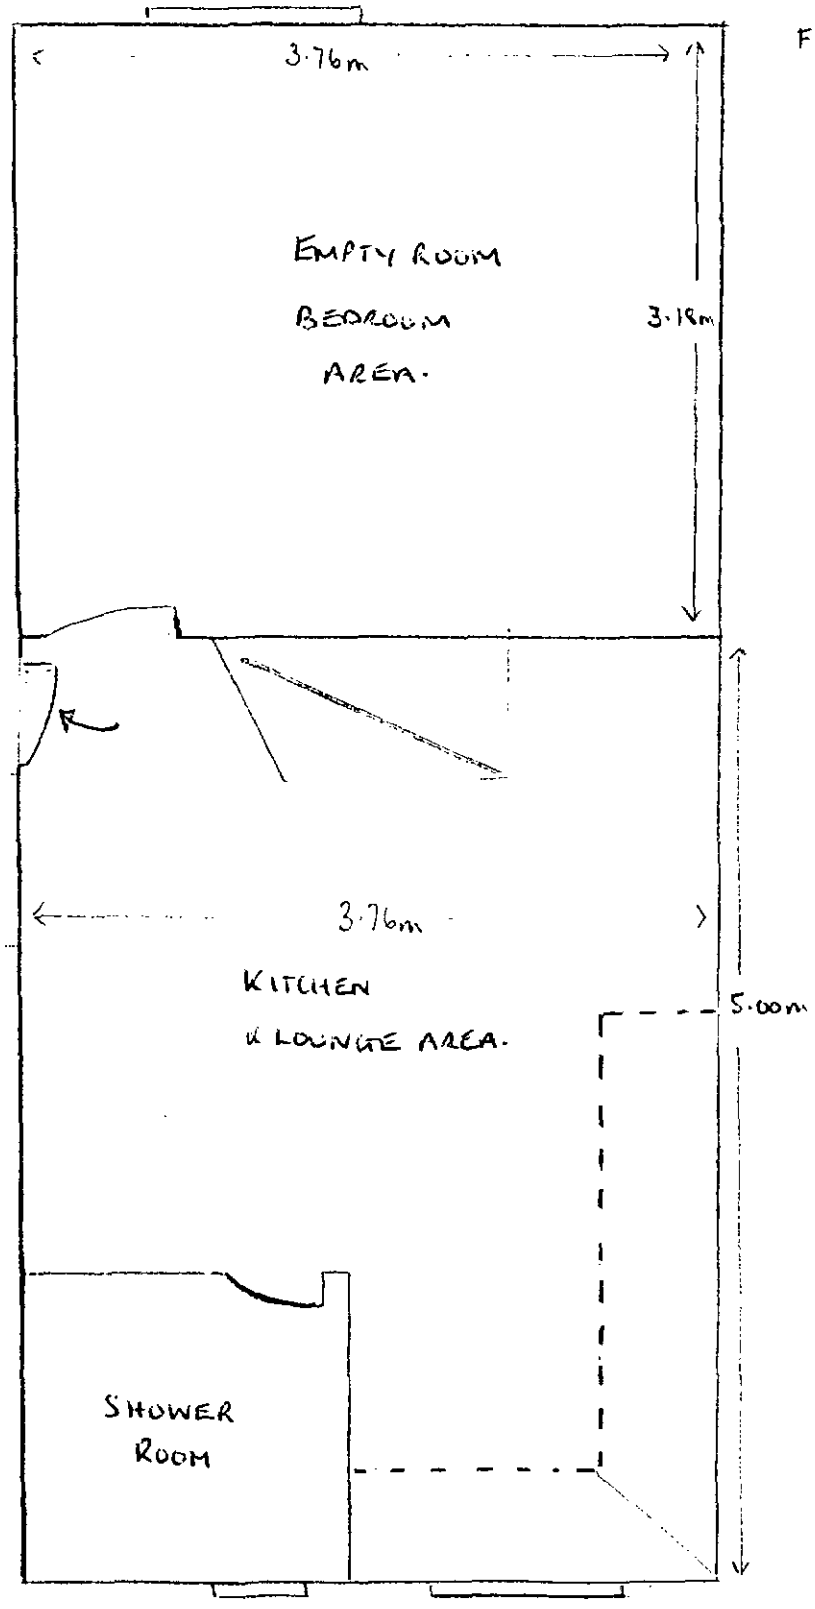


BASEMENT

SCALE - 2 5cm to 1 metre

EXISTING

AREA IS

VACANT

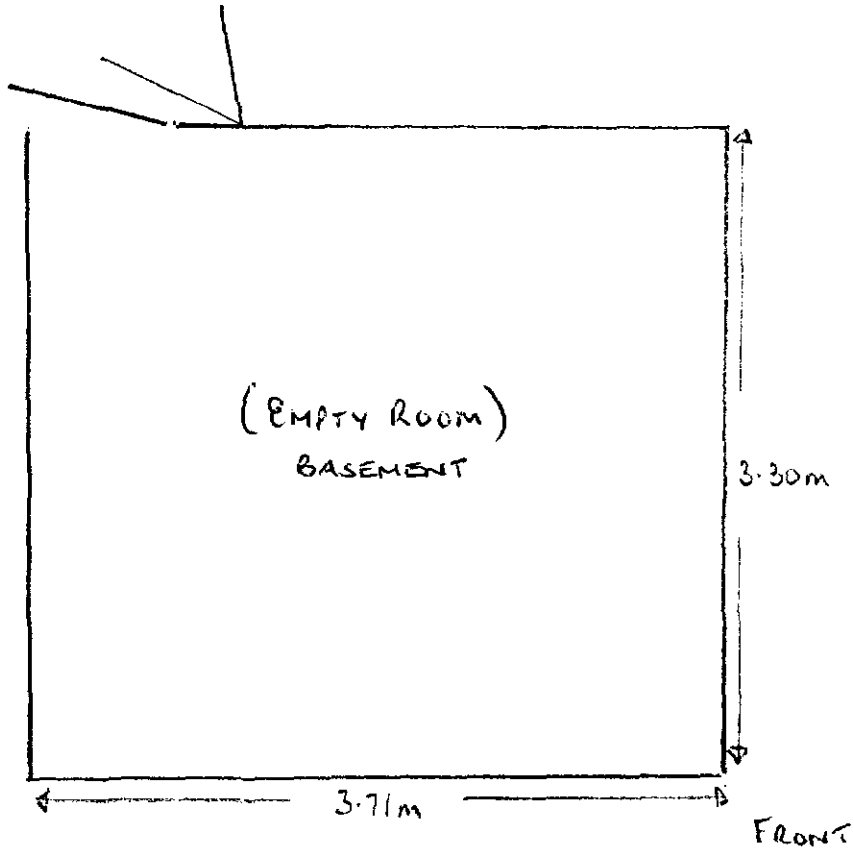

FRONT ELEVATION.